


© GRKA 2023
NOT TO BE SCALED. DIMENSIONS TO BE CHECKED ON SITE
SCALING FOR LOCAL AUTHORITY PURPOSES ONLY

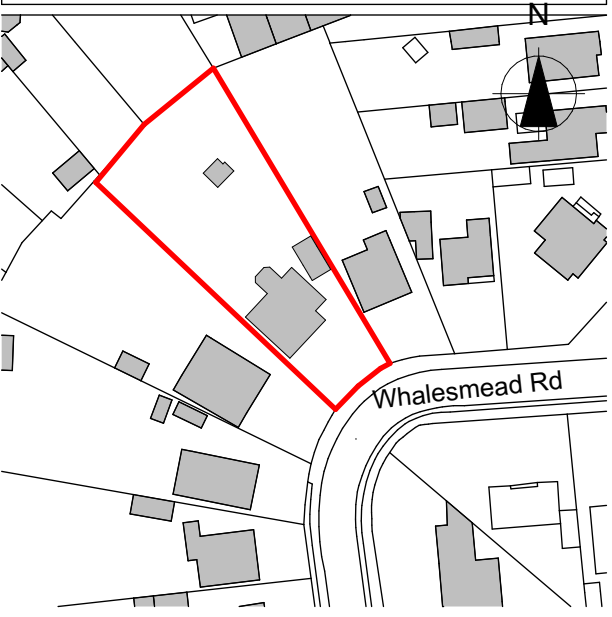

Location Plan NTS

Ordnance Survey, (c) Crown Copyright 2023. All rights reserved. Licence number 100022432



Ordnance Survey, (c) Crown Copyright 2023. All rights reserved. Licence number 100022432

PRE-APP ADVICE

P1	Submission to Local Authority	07.04.23	MK
Revision	Description	Date	Drawn

Designer :

GRK Architecture
www.grka.co.uk

Project :
12 Whalesmead Road
Prior Approval Consent

Drawing :
Block Plan

Date : April 2023	Scale : 1:500 @ A1	
Drawing No. : 101	Status : PLANNING	Revision: P1