




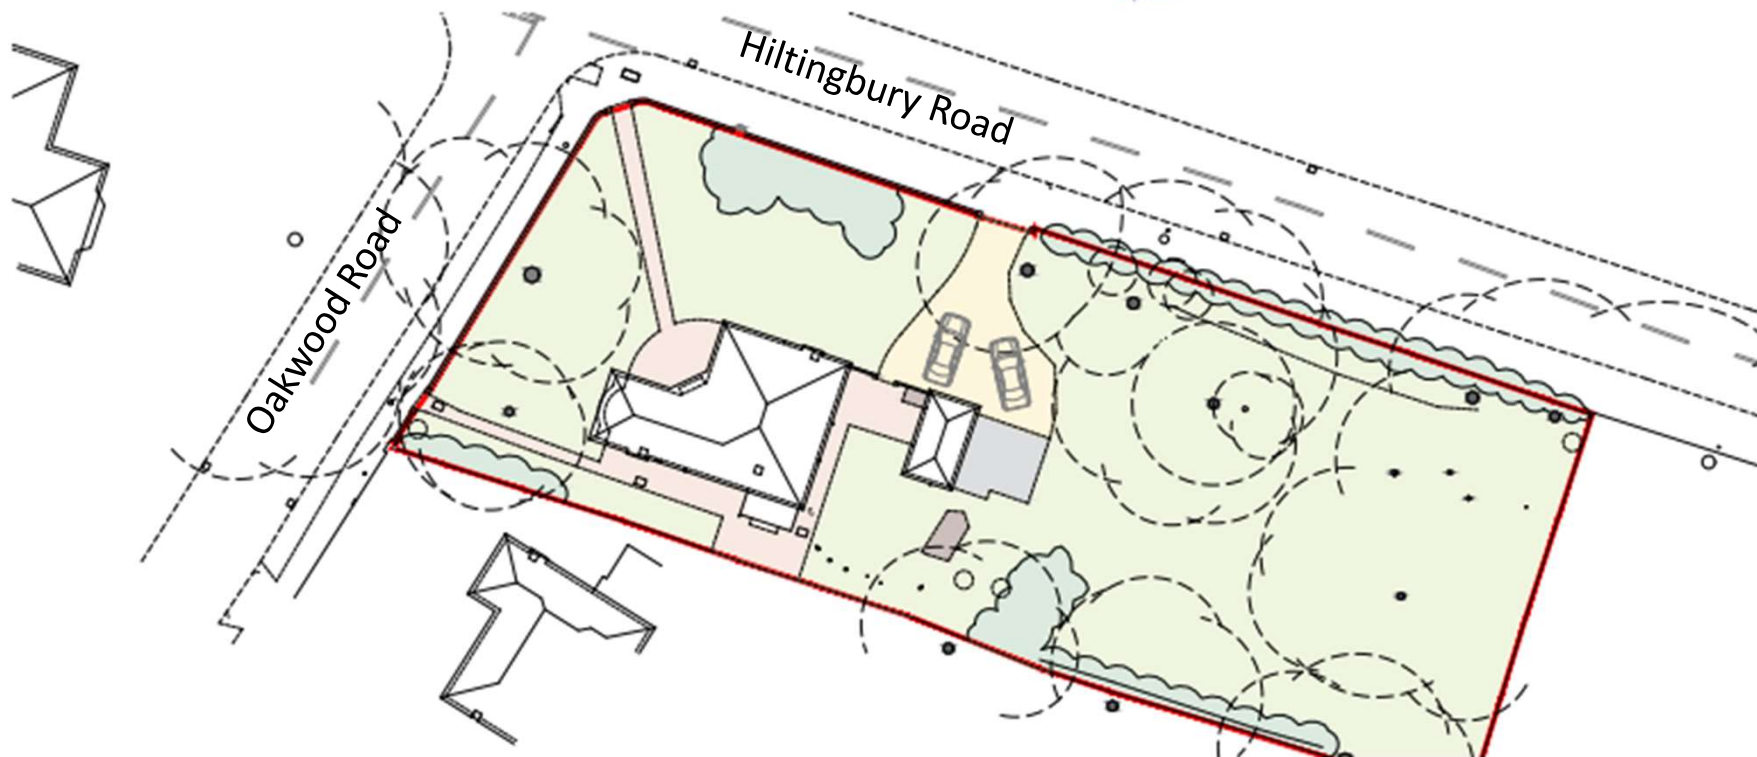

Outline of 2 Oakwood Rd shown in orange as a
comparison

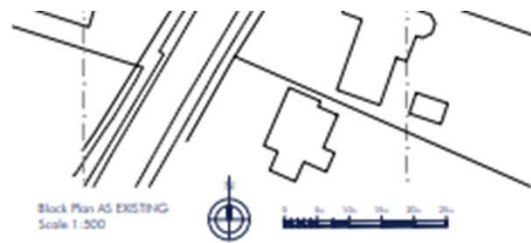

Outline of 2 Oakwood Rd shown in orange as a
comparison

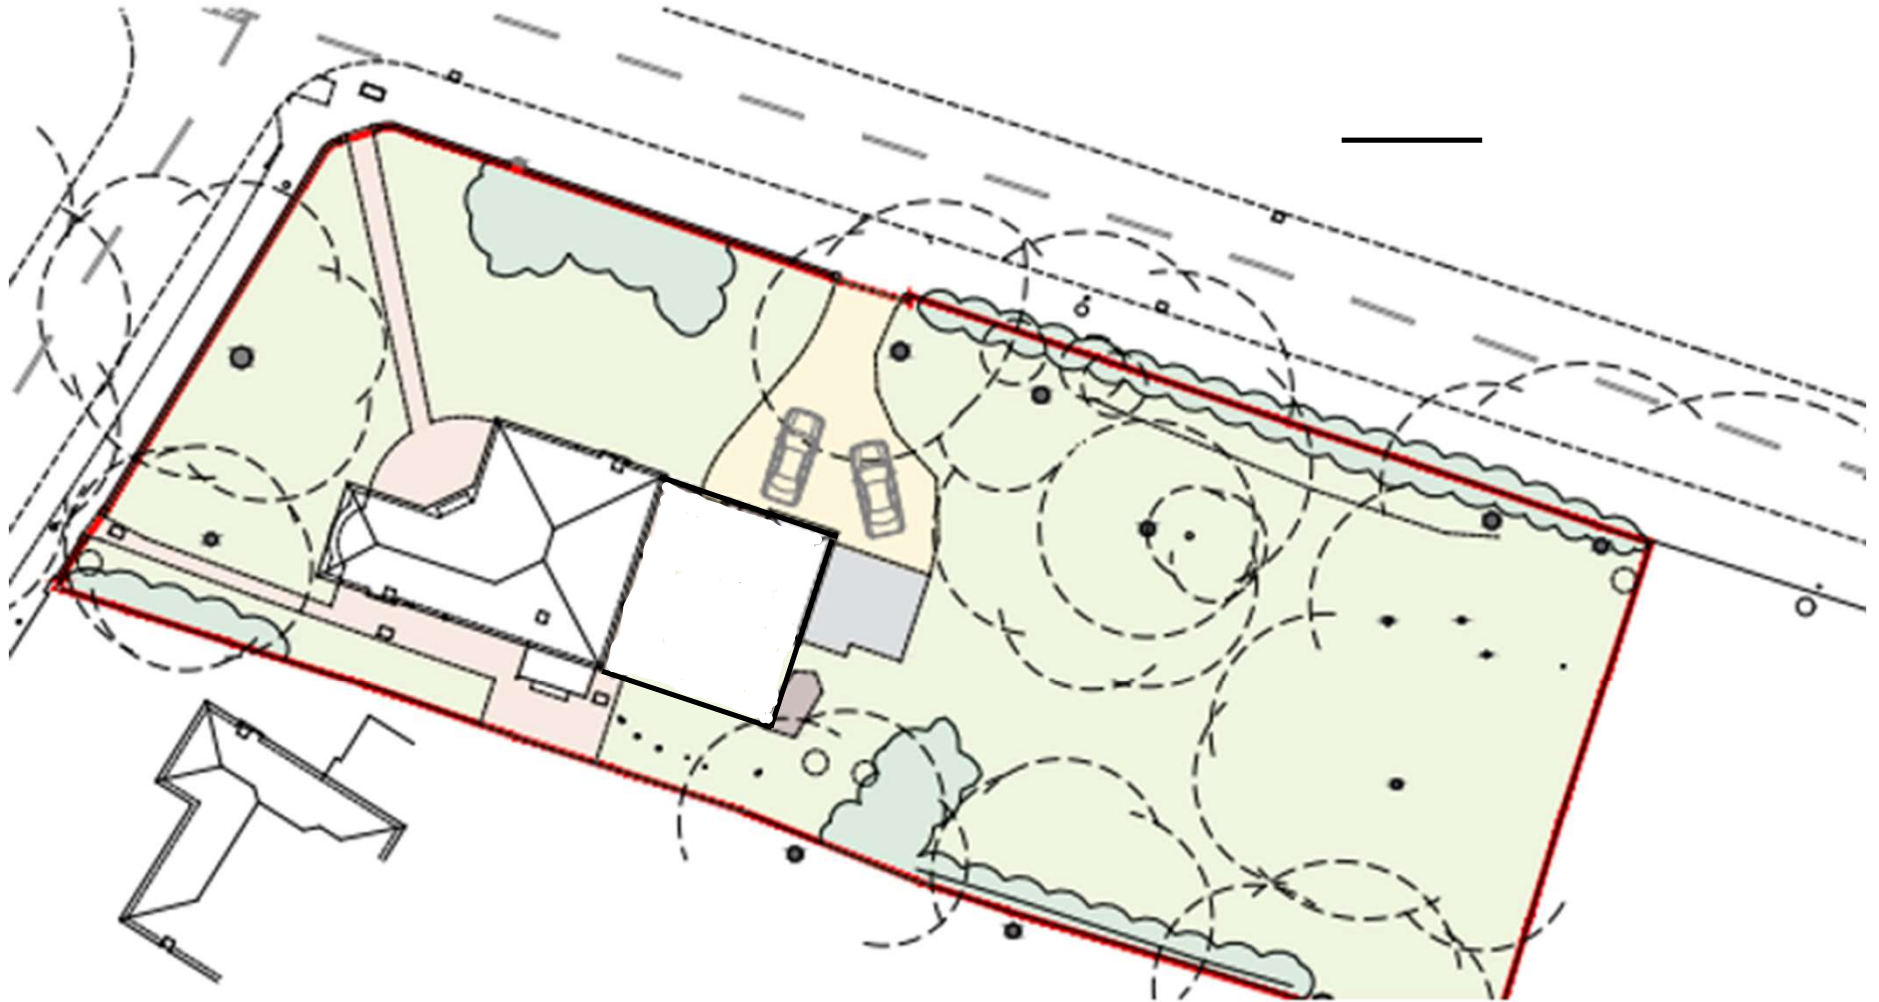



Street light is
2.6 meters
from
boundary

1.8m wooden fence with concrete posts, reducing down to 1.2M wooden fence with concrete posts.

NB: Fence will made up wooden feather boards, with concrete posts. Fence will be 1.8m reducing down to 1.2 m. driveway field gate and pedestrian access gate at 1.2m.

Wooden Fencel

Driveway Gate

1.2m gate for driveway

1.8m reduces to
1.2m fence