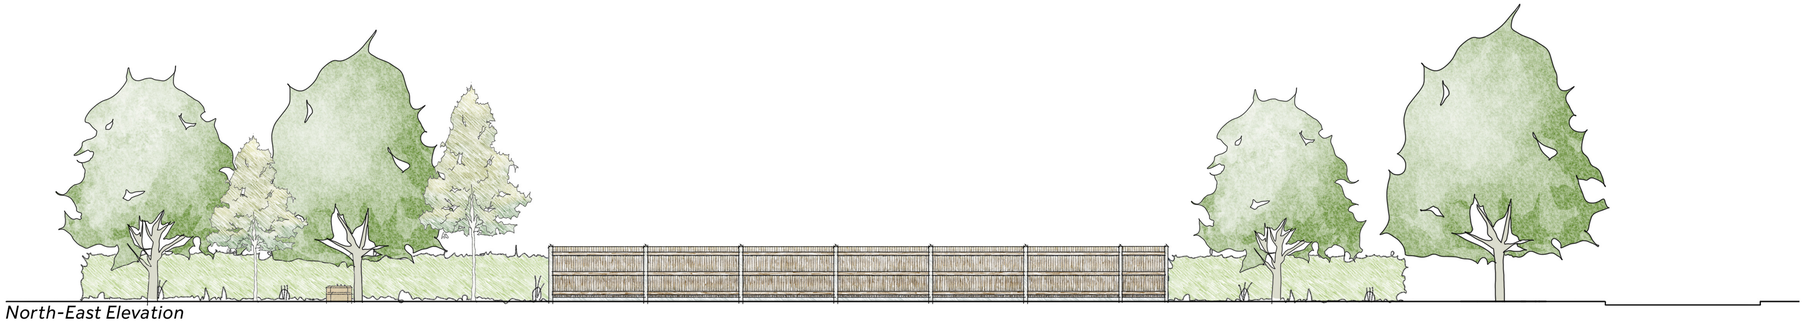

North-East Elevation

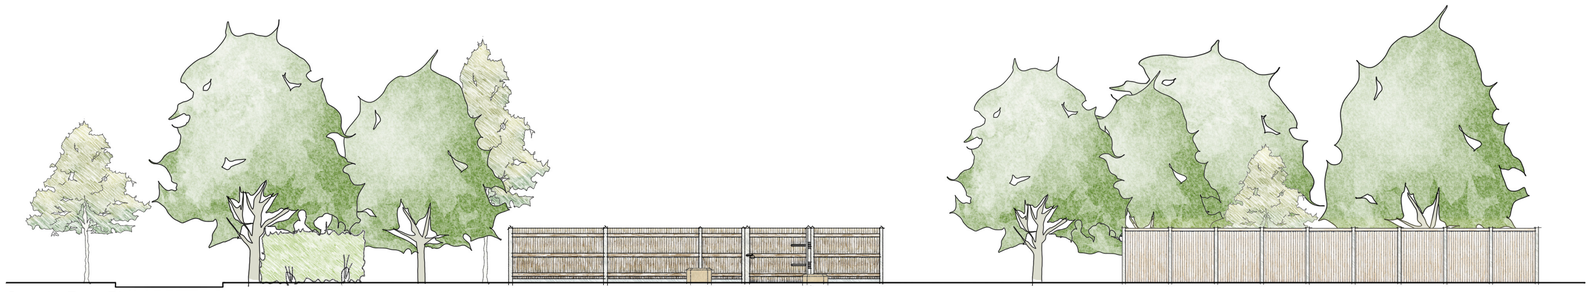

South-East Elevation

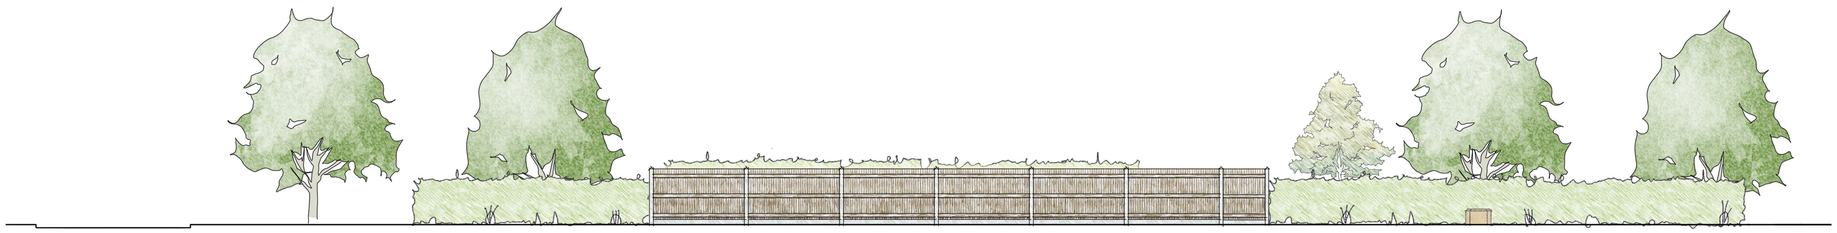

South-West Elevation

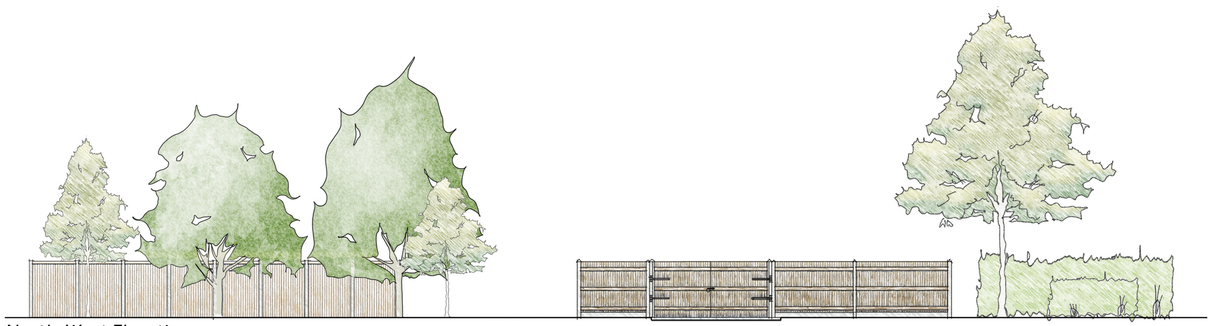

North-West Elevation

Proposed Northern Pumping Station Elevations

1:100 at A1

0m 50m 100m

April 2023 **30454A/02**

Proposed Residential Development One Horton Heath

CLAGUE ARCHITECTS