



SITE LOCATION PLAN
SCALE - 1:1250 @ A3

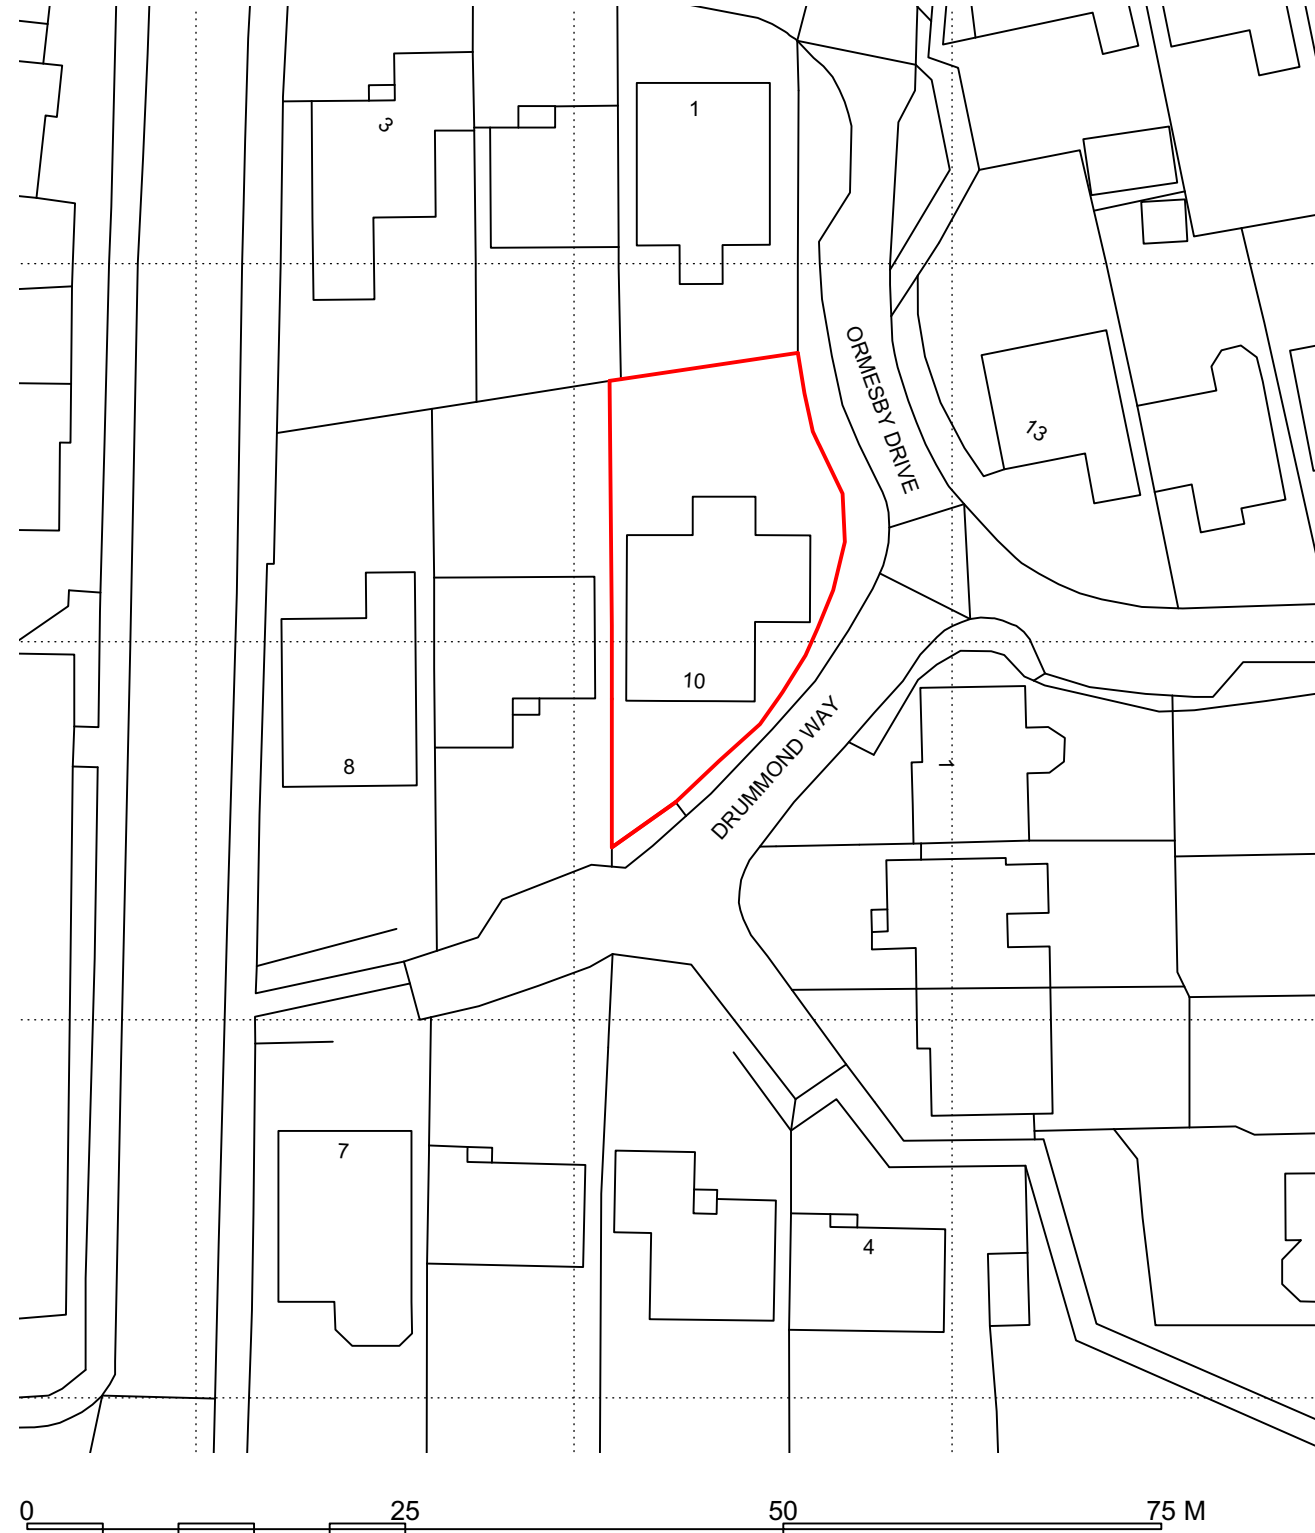

BLOCK PLAN
SCALE - 1:500 @ A3

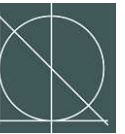

APRIL 2023

SCALE - 1:1250 & 500 @ A3

8224/P01b SITE LOCATION & BLOCK PLAN

PHB PHB
[Drawn] [Checked]

10 DRUMMOND WAY, CHANDLERS FORD, SO53 1TX

THE
Genesis Design
STUDIO

CHARTERED ARCHITECTS

MEAD MILL MILL LANE ROMSEY
HAMPSHIRE SO51 8EQ

T : (01794) 519333
F : (01794) 519666
E : mail@thegenesistudio.com

© The Genesis Design Studio Ltd