


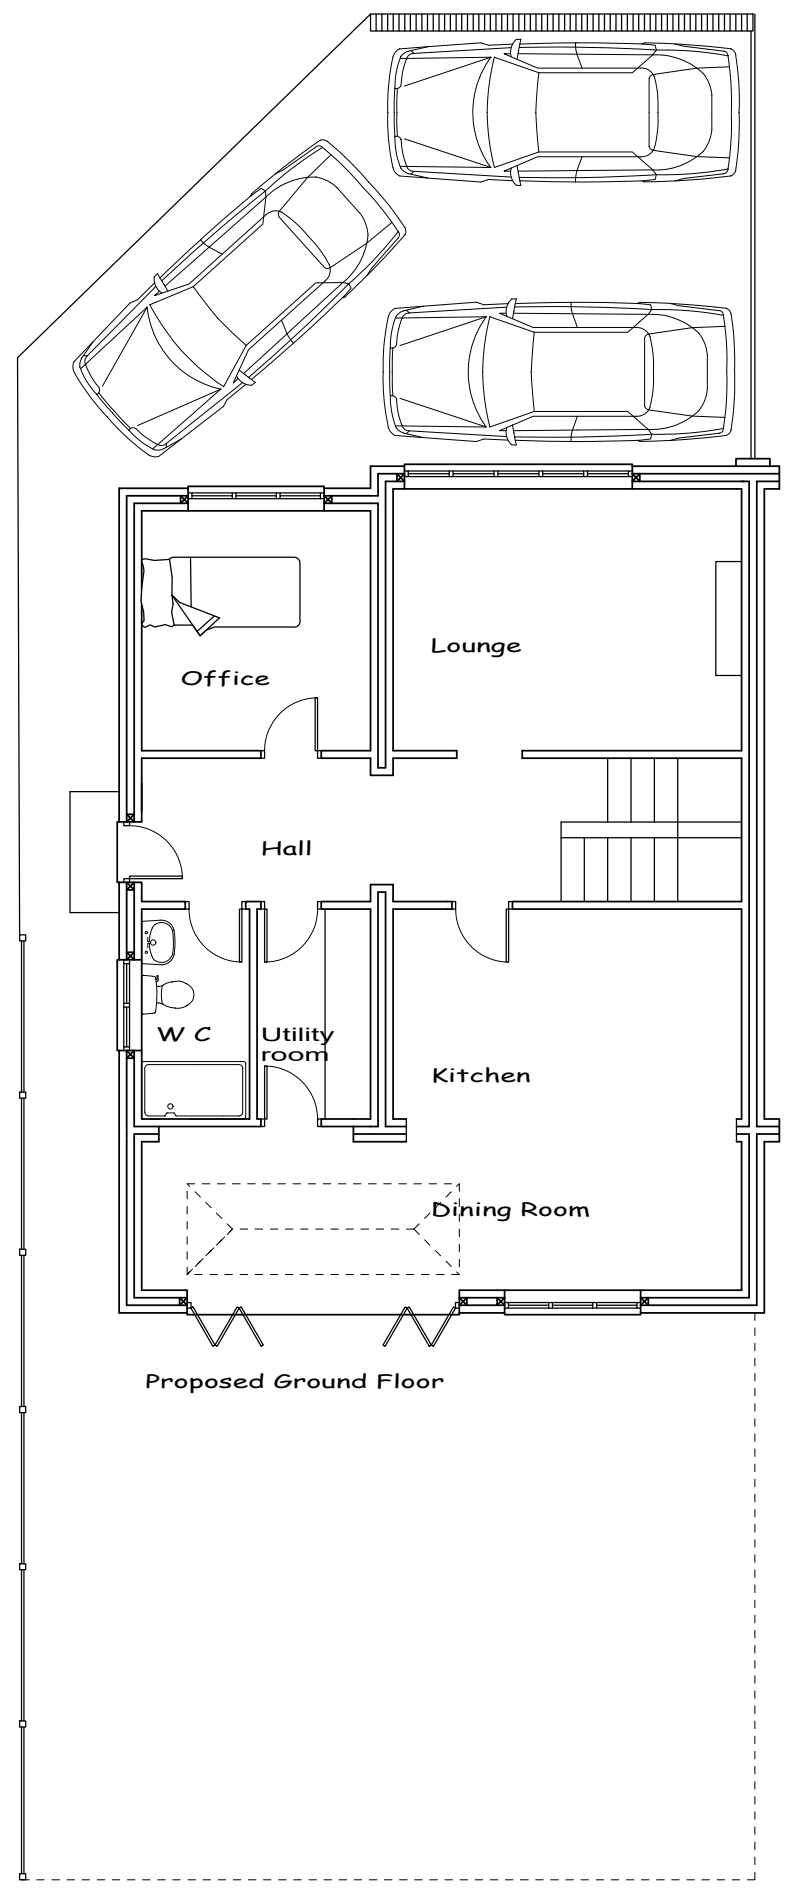

6th February 2023
Drawings produced for:

Home Address:	Site Address:
1 Newbury Close, Fair Oak, Eastleigh, SO50 8ES	1 Newbury Close, Fair Oak, Eastleigh, SO50 8ES

This drawing is the copyright of R & G Design and may not be copied, altered or reproduced in anyway without written authorization. Do not scale from this drawing. Drawing for planning purposes only all dimensions to be checked on site prior to the commencement of any work.

R & G DESIGN

R & G Design
San Remo
Little Bull Lane,
Waltham Chase,
SO32 2LT

randgdesign@hotmail.co.uk
Phone George on 07597116637

A2


Drawing Number

Lucas 365. Parking

Drawing Scales

Scale 1:100
Scale 1:50
Scale 1:20

1. Metre
1. Metre
1. Metre

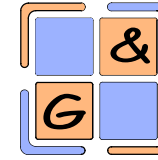

R&G Design
ARCHITECTURAL SERVICES