

PROJECT

SCALE
1:100 @ A3

STATUS
PLANNING

DATE
14 04 23


DRAWING NUMBER
P2500-01

Do not scale from this drawing for construction purposes.

All dimensions must be checked by the contractor before commencing work on site.

Unless otherwise noted, boundaries have not been surveyed. The recipient of this drawing should satisfy themselves of their precise location before commencing work on site.

Client to arrange for Party Wall notices as required.

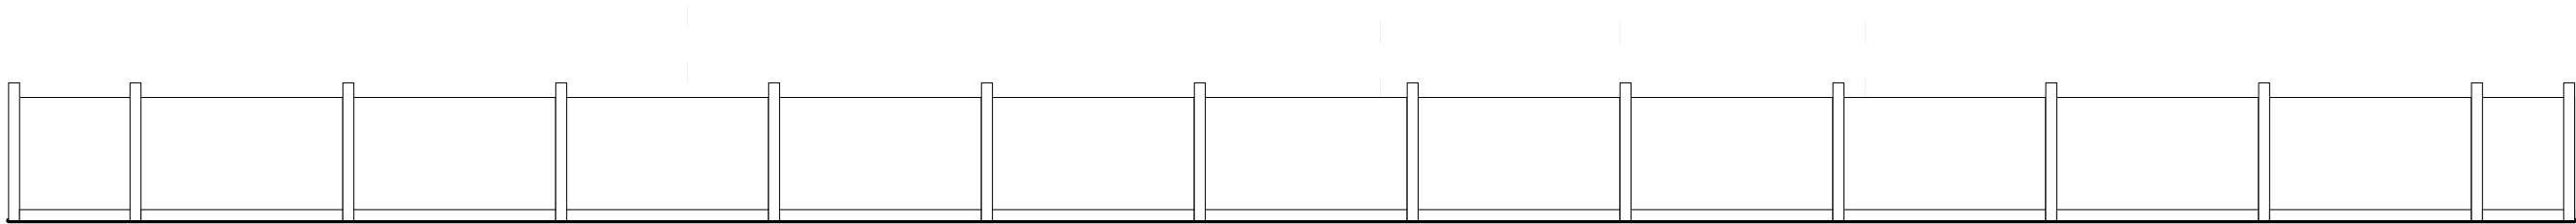

1 Fence Elevation
Scale: 1:100

Scale bar



Gravelboard= 15 CM High
Fence=168 CM High
Post=188 CM High