




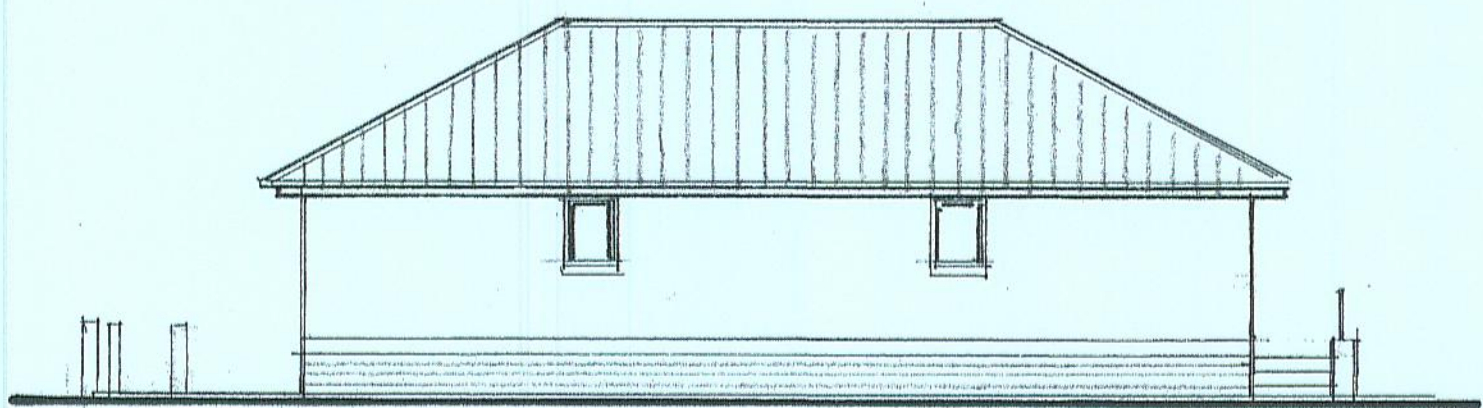


WEST (ROAD) ELEVATION
1:100

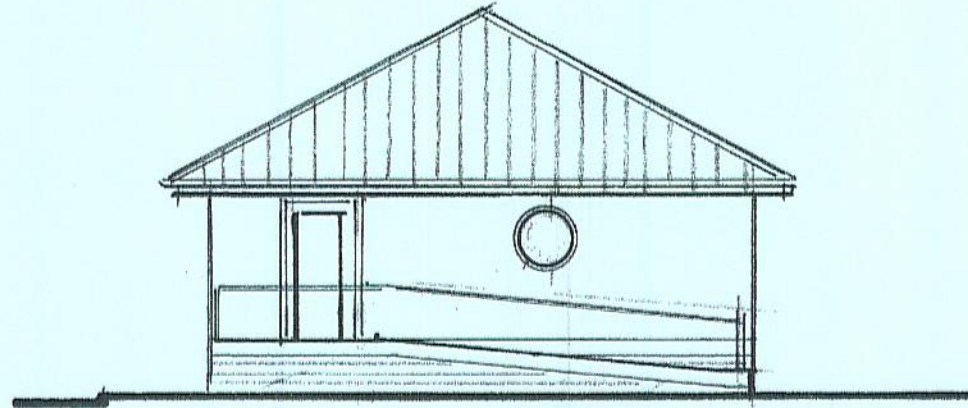


SOUTH ELEVATION
1:100

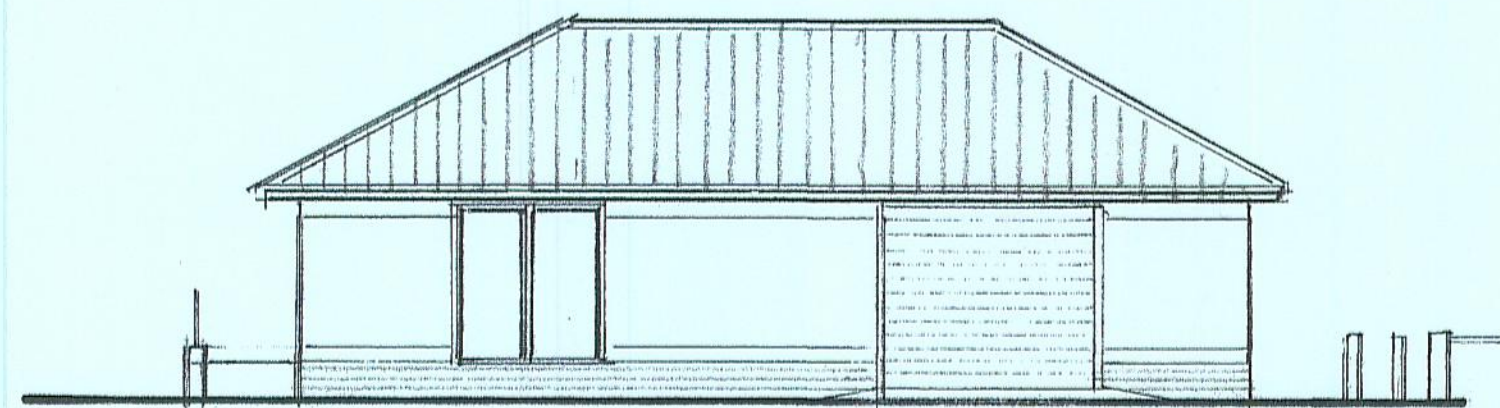




EAST (YARD) ELEVATION
1:100

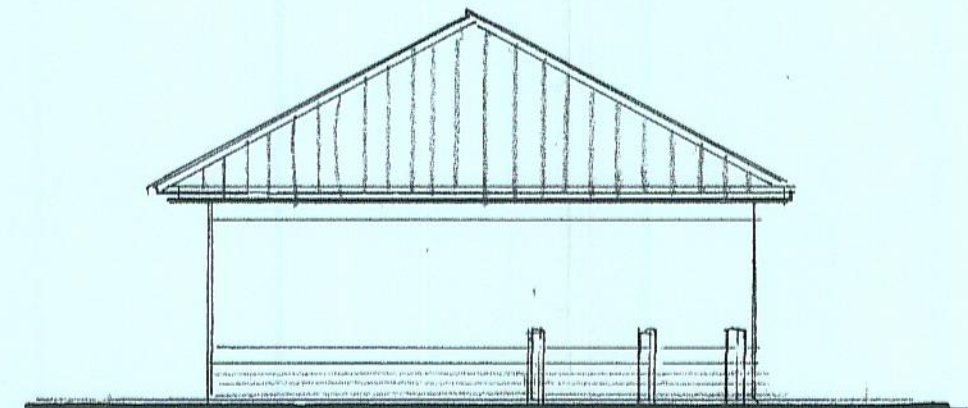


NORTH ELEVATION
1:100

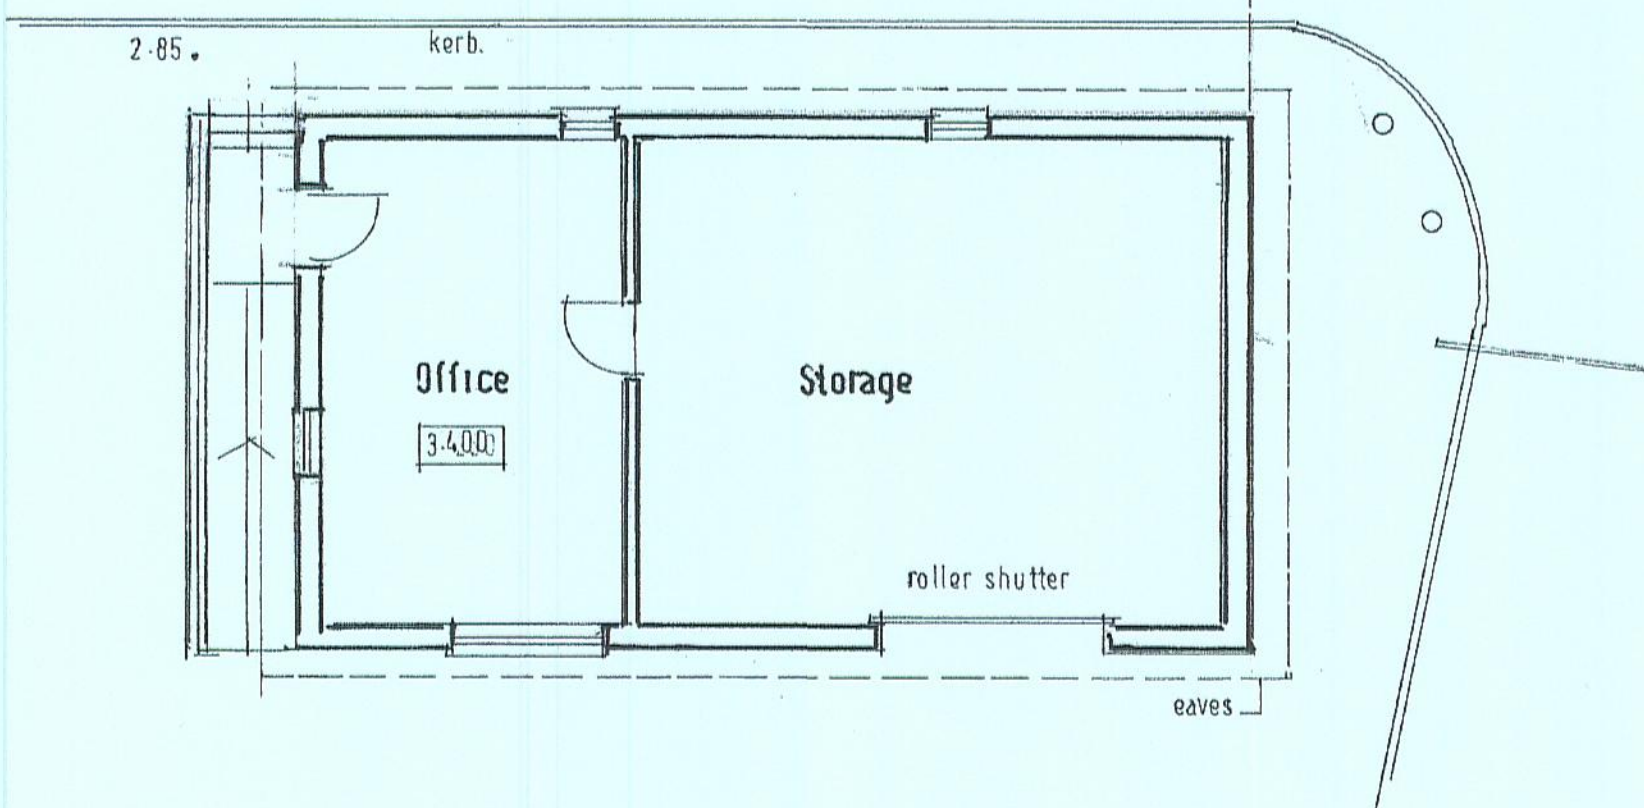

FLOOR PLAN
1:100

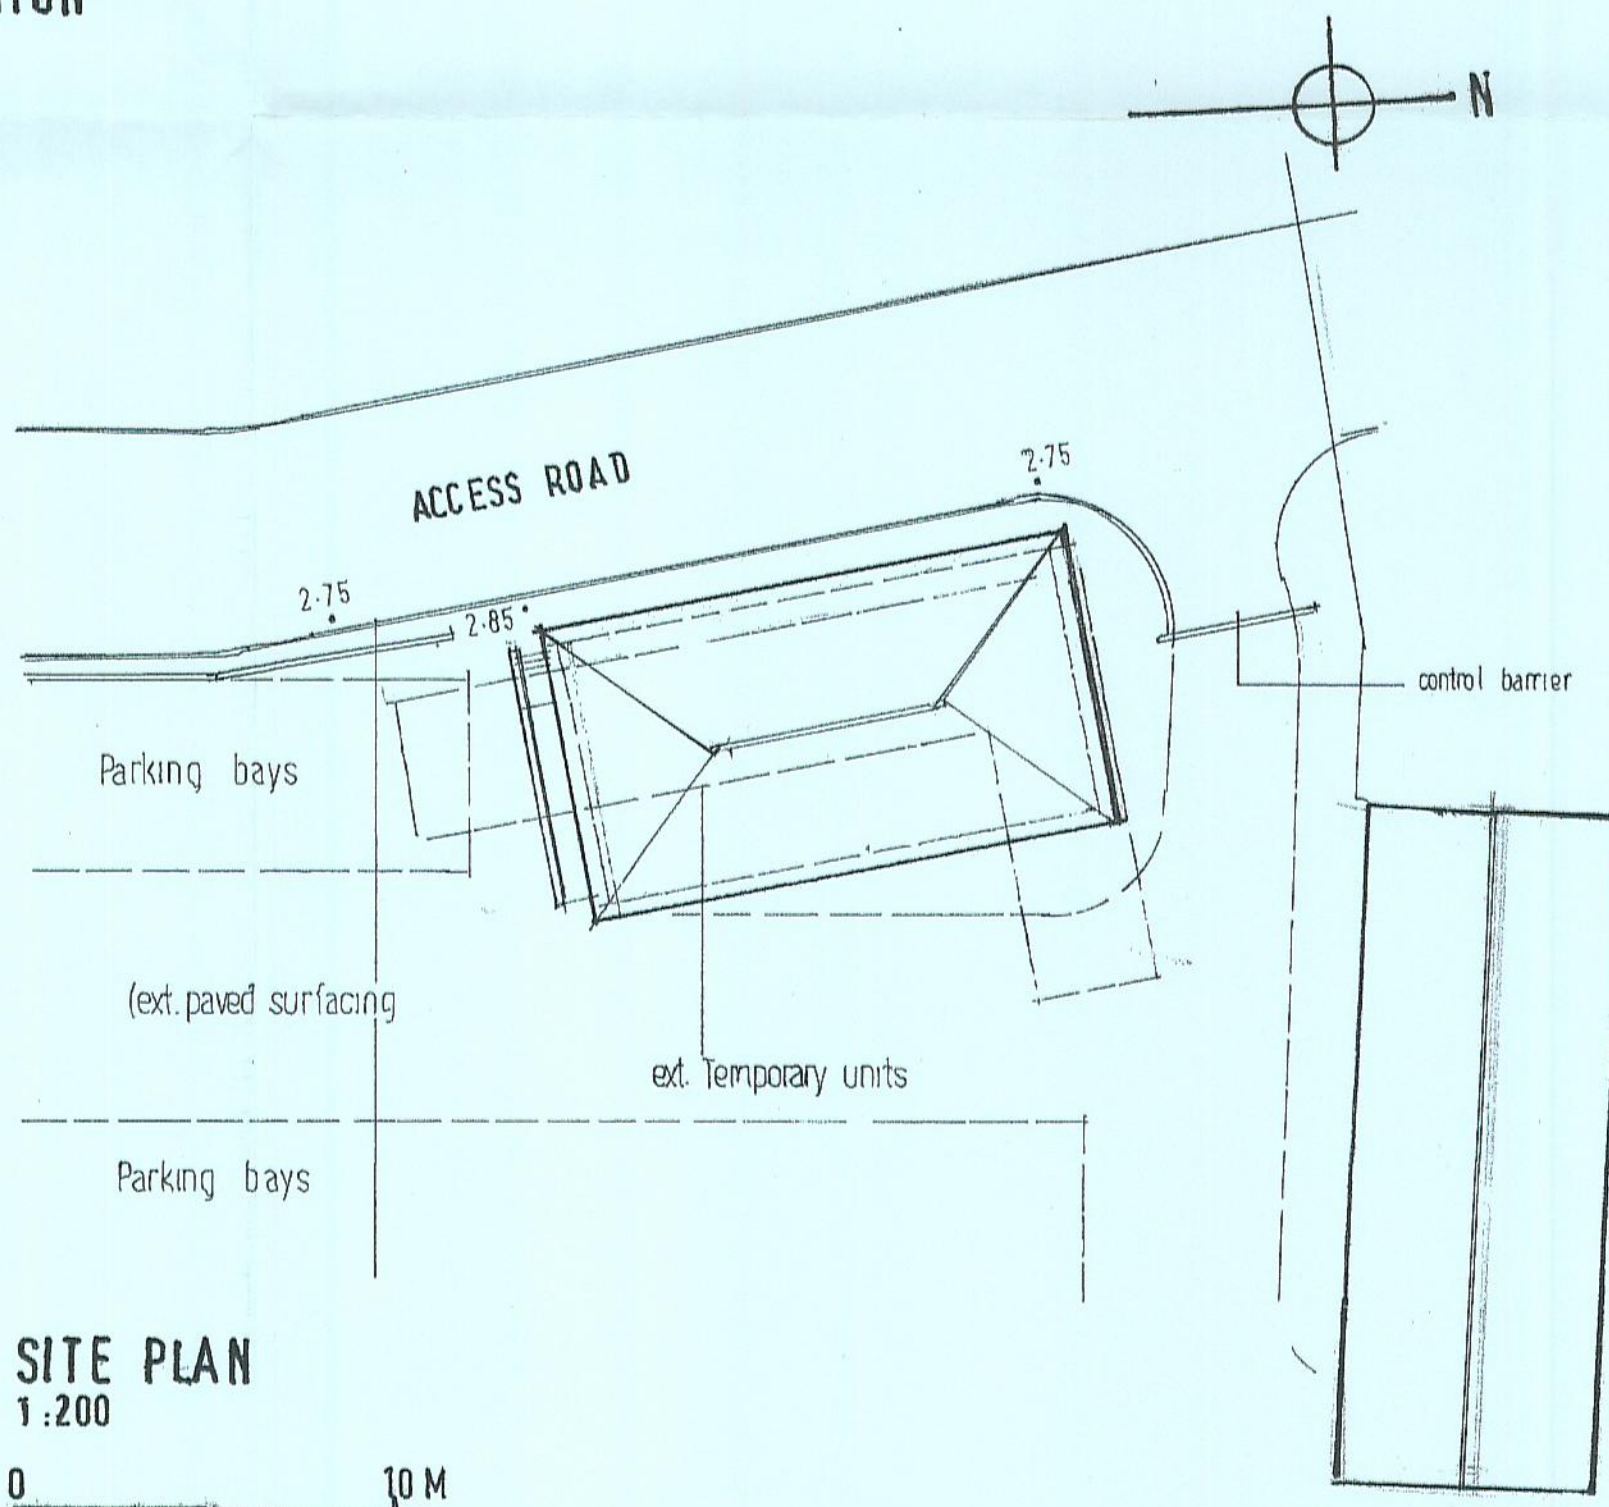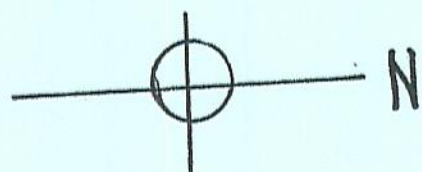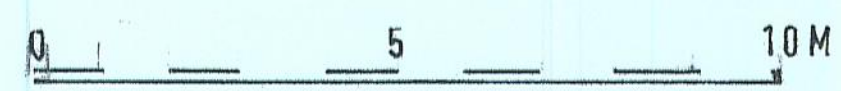

SITE PLAN
1:200

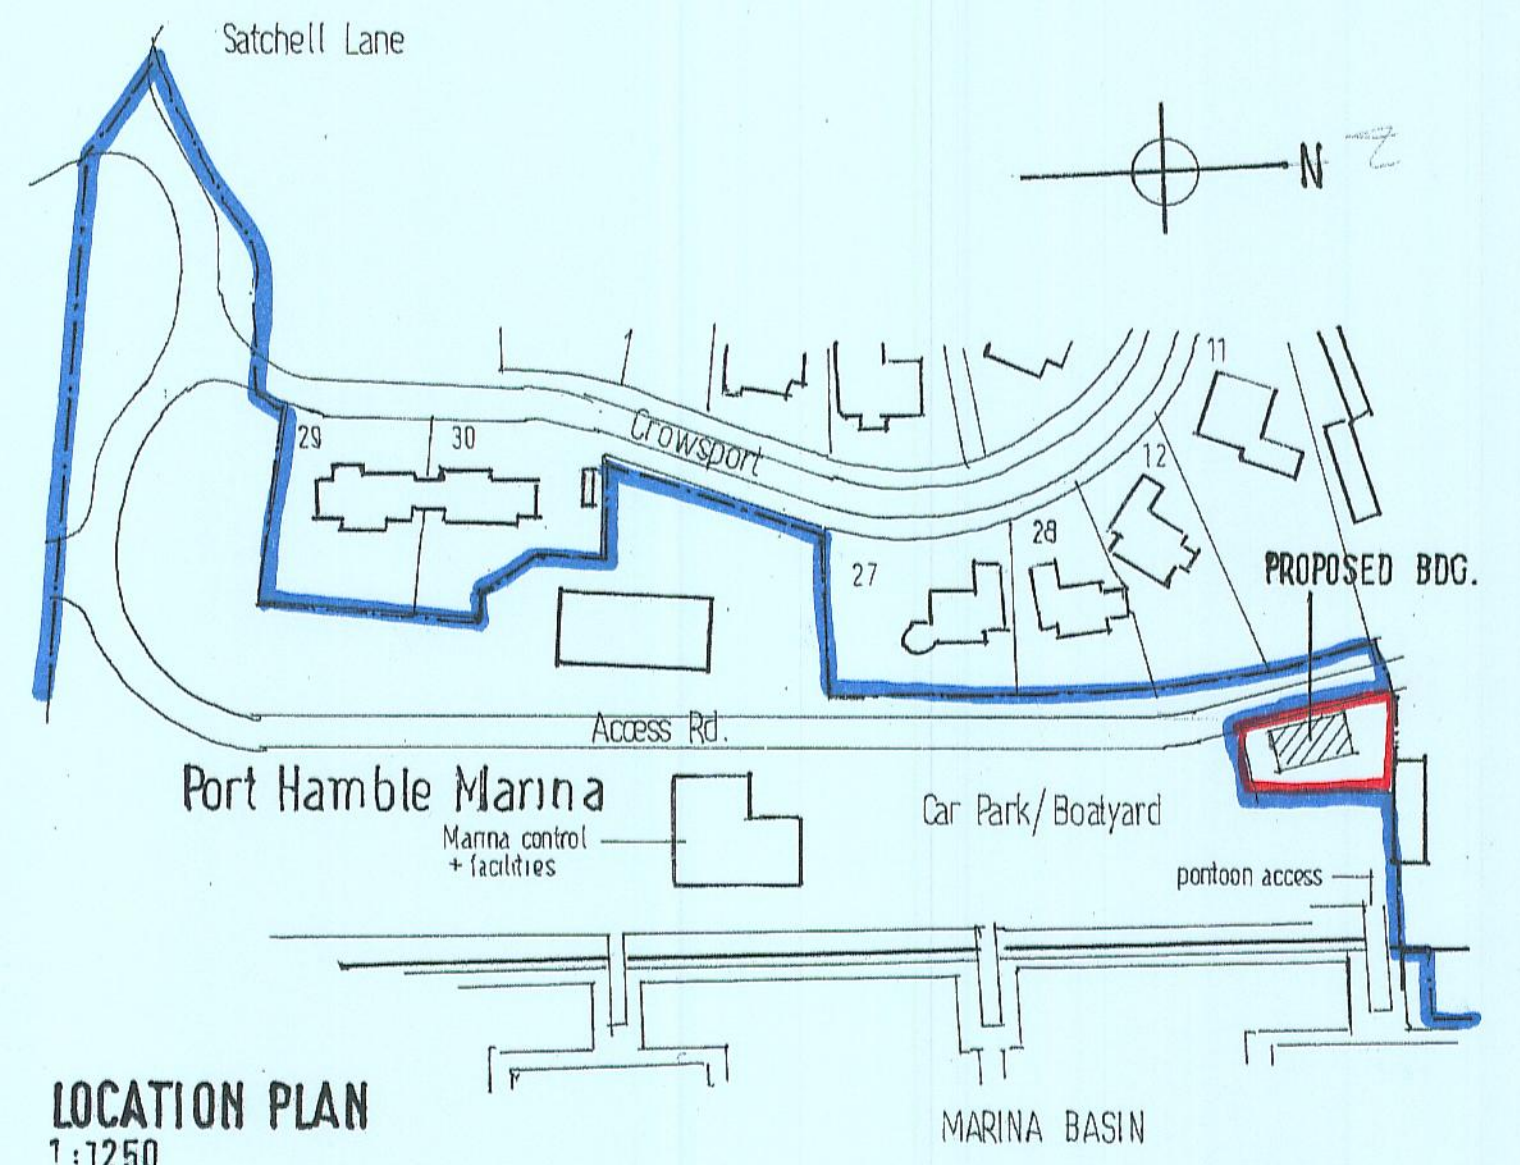

LOCATION PLAN
1:1250

This drawing is the copyright of the Architect and should not be copied or reproduced without the written consent of the Architect. Use written dimensions only and do not scale.



MARINA DEVELOPMENTS

project
**Proposed Commercial
Accommodation
PORT HAMBLE MARINA**

title
SCHEME DESIGN

CANFORD CLIFFS ARCHITECTS
28 Haven Road Canford Cliffs
Poole Dorset BH 13 7LP
TELEPHONE 01202 708192
FACSIMILE 01202 700976

scale		date	
project	no	drg	no
2617		2	