





Proposed Front Elevation



Proposed Front Elevation

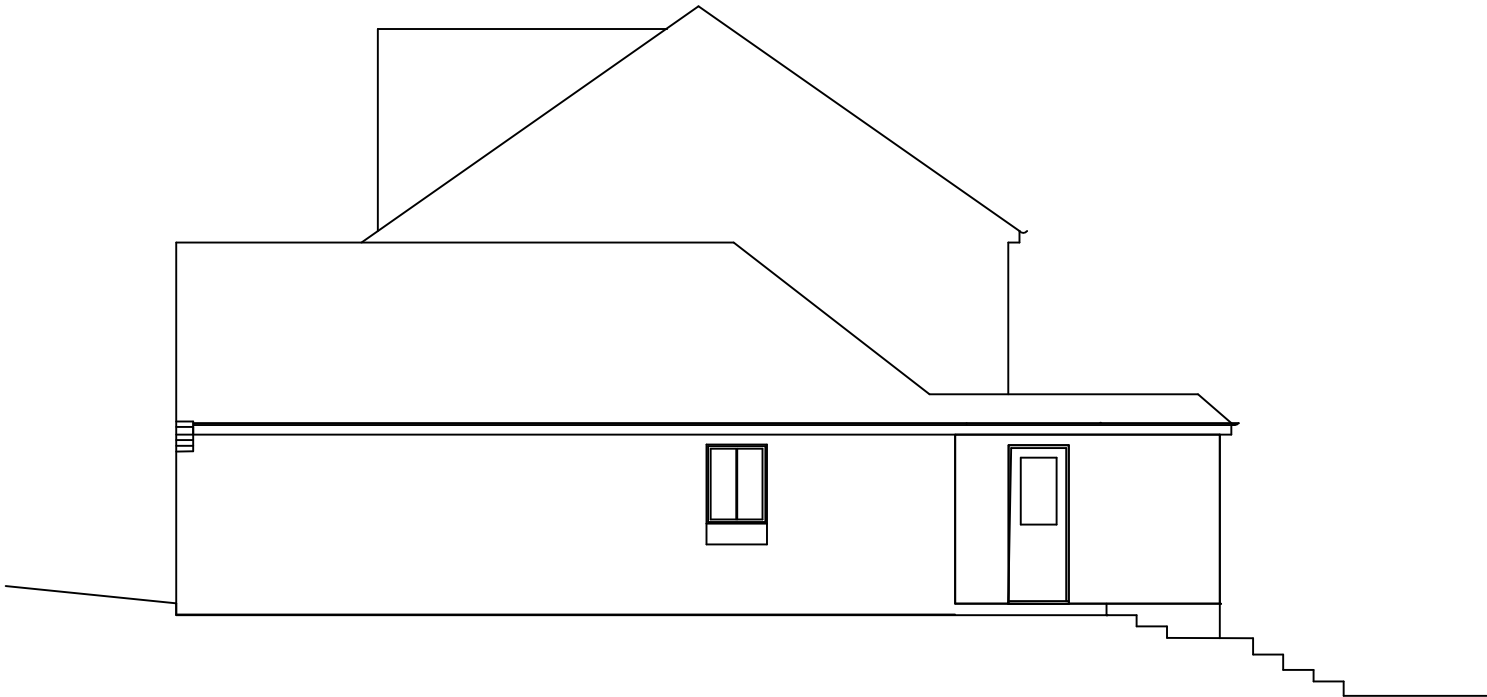

Proposed Rear Elevation

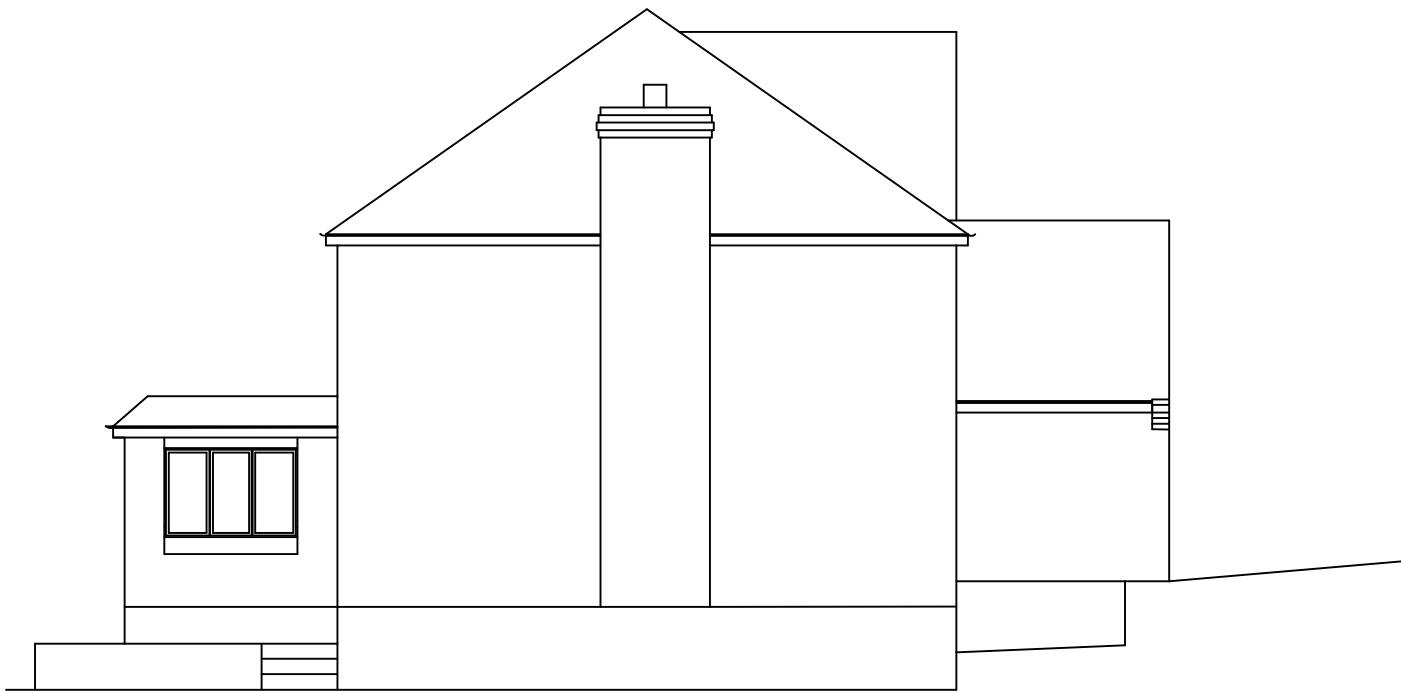

Proposed Side Elevation

 metres @ A3

J.G.Adair Chartered Building Surveyor 7 Dawn Gardens, Sleepers Hill, Winchester, SO22 4NS 01962 864538 info@jgadair.co.uk www.jgadair.co.uk	Client	Mr R Coulson
	Subject	Planning
	Title	Proposed Elevations
	Project	2 Beechwood Rise
	Scale	1:100
No:		01/01/72-04
		Paper Size: A3
		Revisions: