


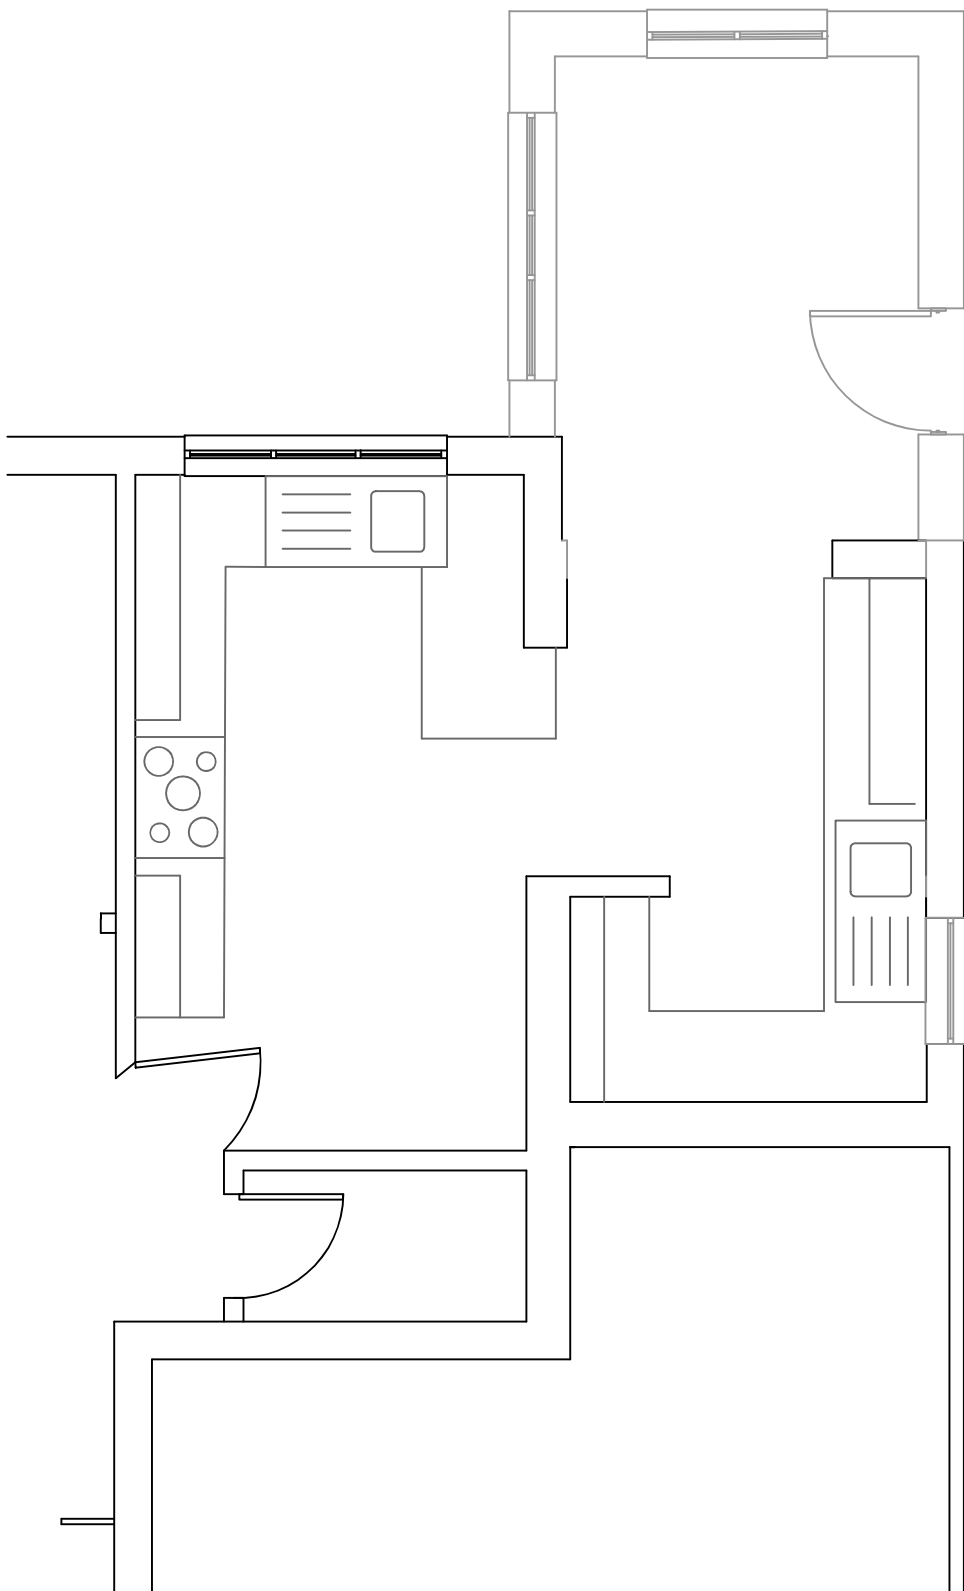

Kitchen layout idicative, to be finalised by client and fitter

J.G.Adair Chartered Building Surveyor 7 Dawn Gardens, Sleepers Hill, Winchester, SO22 4NS 01962 864538 info@jgadair.co.uk www.jgadair.co.uk	Client	Mr R Coulson
	Subject	Planning
	Title	Kitchen Layout
	Project	2 Beechwood Rise
	Scale	1:50
	No:	01/01/72-05
	Paper Size: A3	
	Revisions:	