


1 3D View 1 Existing

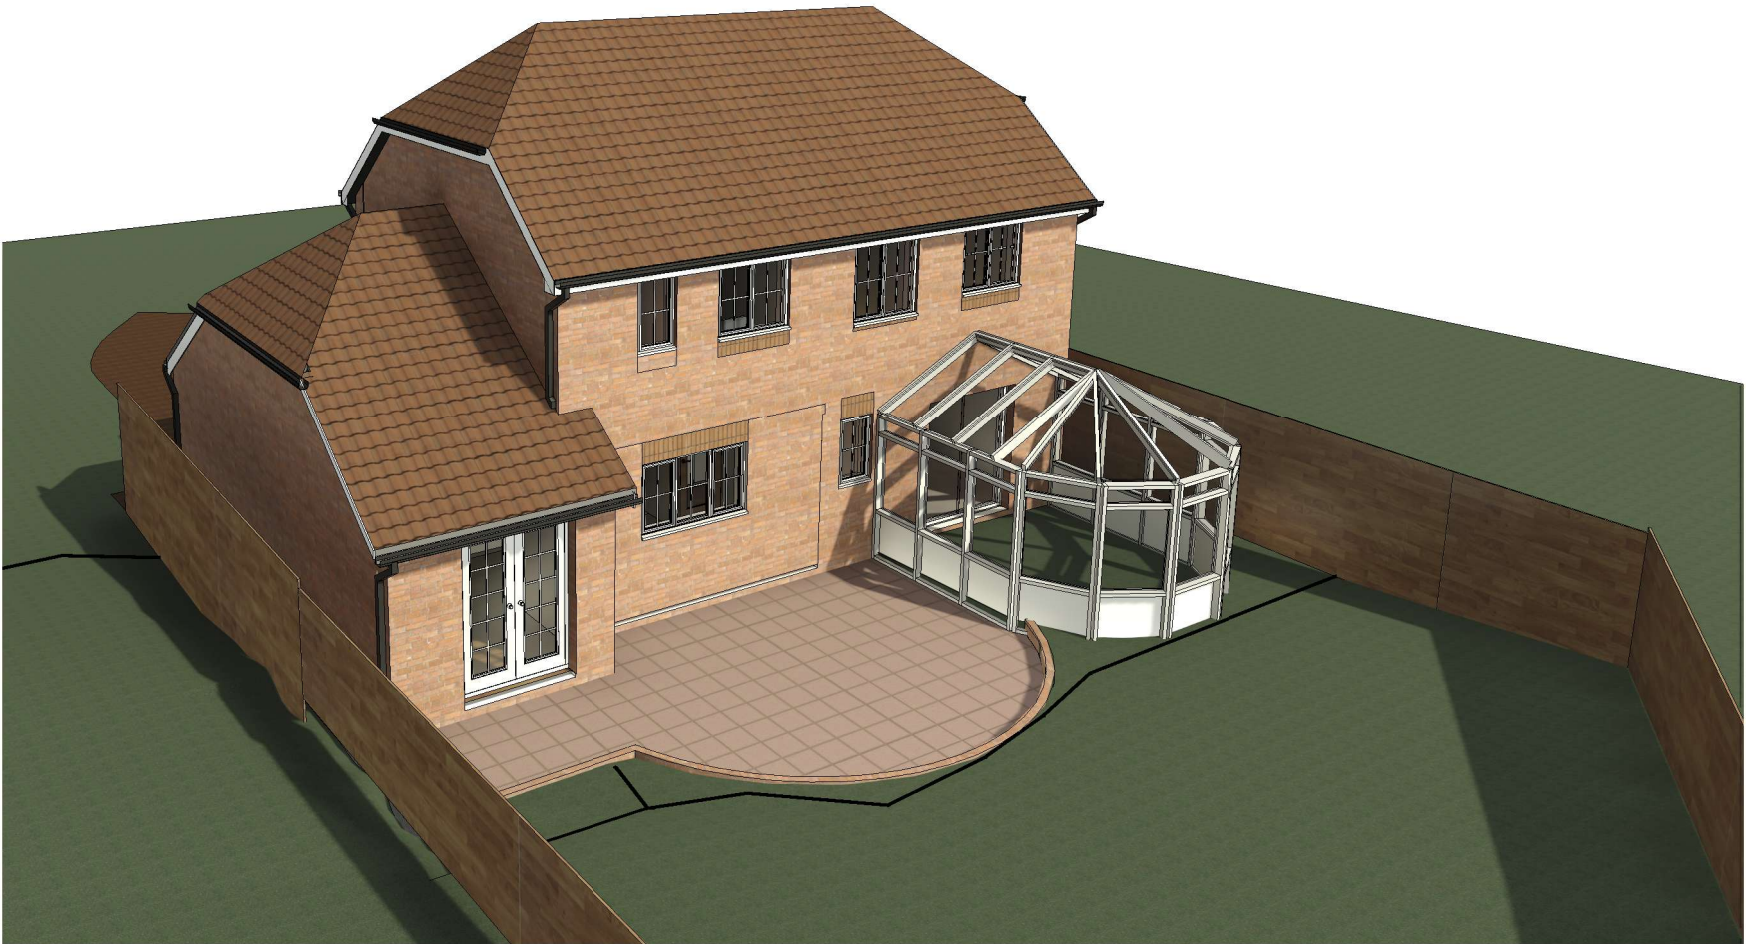

2 3D View 1 Proposed



Rev	Description	By	Check	Date
-----	-------------	----	-------	------

Hyphen
3 Charlecote Mews
Staple Gardens
Winchester, SO23 8SR
+44 1962 835500
info@hyphen.archi

Client

Mrs H Luck

Project

21 Stanier Way Extension

Drawing

3D Views 2

Scale	Date	Author	Checked
-------	------	--------	---------

@A3 Issue Date TL TL

Workstage	Status
-----------	--------

Hyphen Project No	Project / Drawing No	Revision
-------------------	----------------------	----------

7142 7142-A129

Do not scale from this drawing.
Report any discrepancies to the author.
© The Hyphen Group Ltd