



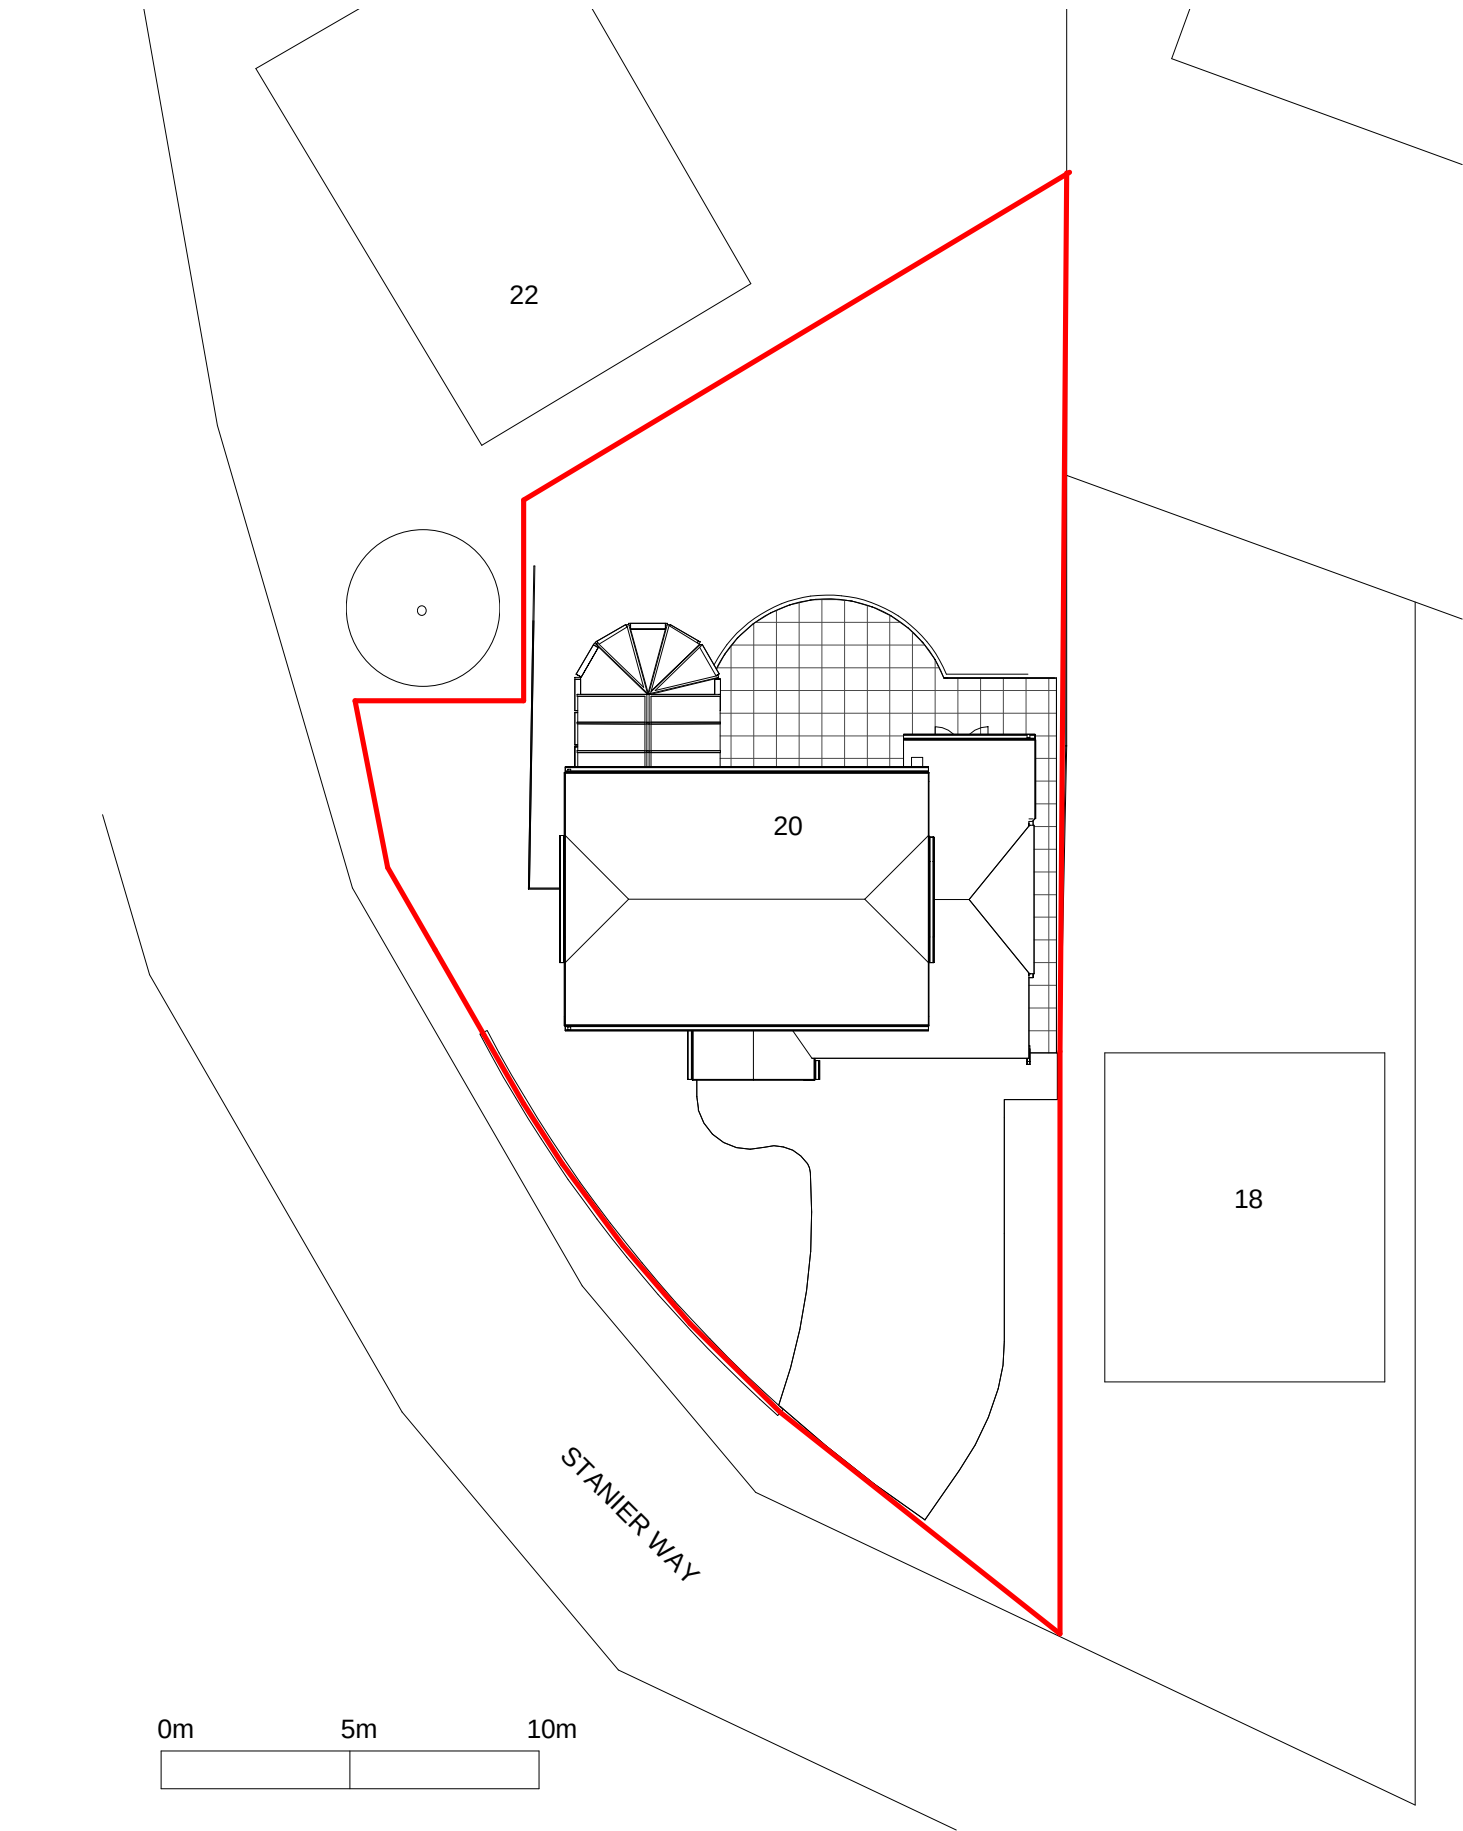


**2** Site As Existing

1 : 200

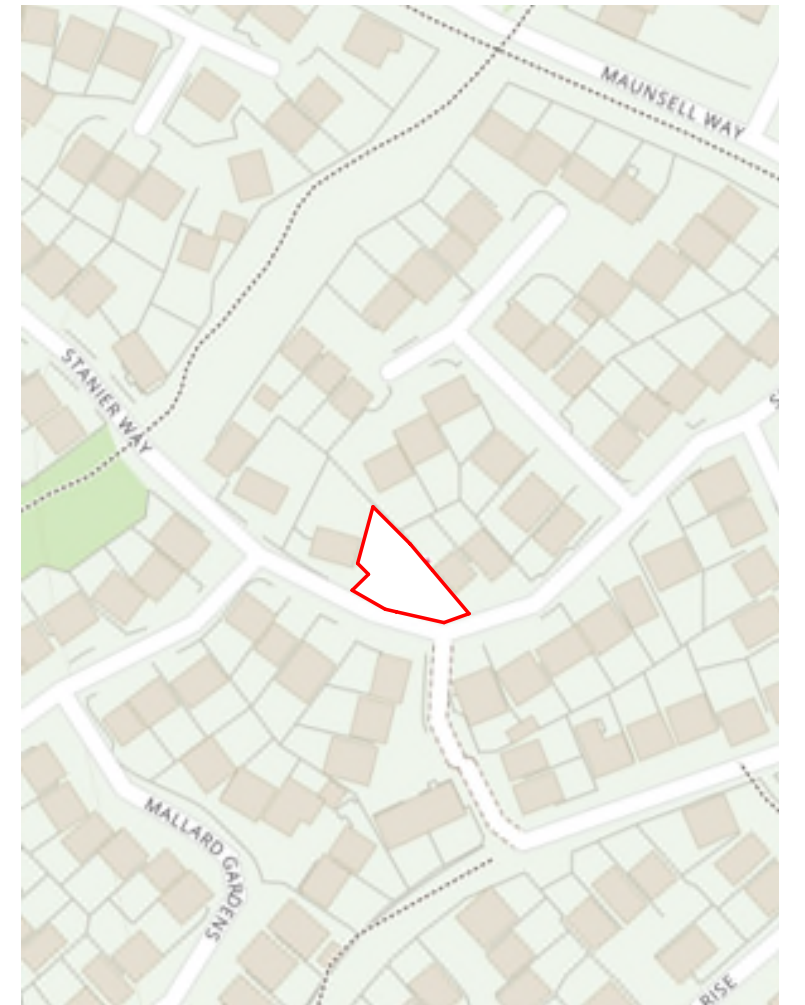

**1** Location Plan

1 : 2000

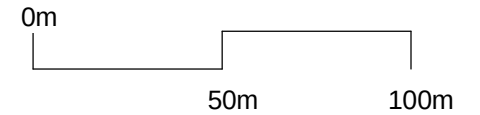

| Rev | Description | By | Check | Date |
|-----|-------------|----|-------|------|
|-----|-------------|----|-------|------|

**Hyphen**

3 Charlecote Mews  
Staple Gardens  
Winchester, SO23 8SR  
+44 1962 835500  
info@hyphen.archi

Client

Mrs H Luck

Project

20 Stanier Way

Drawing

Location Plan

| Scale            | Date       | Author | Checked |
|------------------|------------|--------|---------|
| As indicated @A3 | Issue Date | TL     | -       |
| Workstage        | Status     |        |         |
| -                | PLANNING   |        |         |

| Hyphen Project No | Project / Drawing No | Revision  |
|-------------------|----------------------|-----------|
| 7142              |                      | 7142-A111 |

Scale only for planning purposes  
Report any discrepancies to the author.  
© The Hyphen Group Ltd