


LOCATION PLAN 1:1250

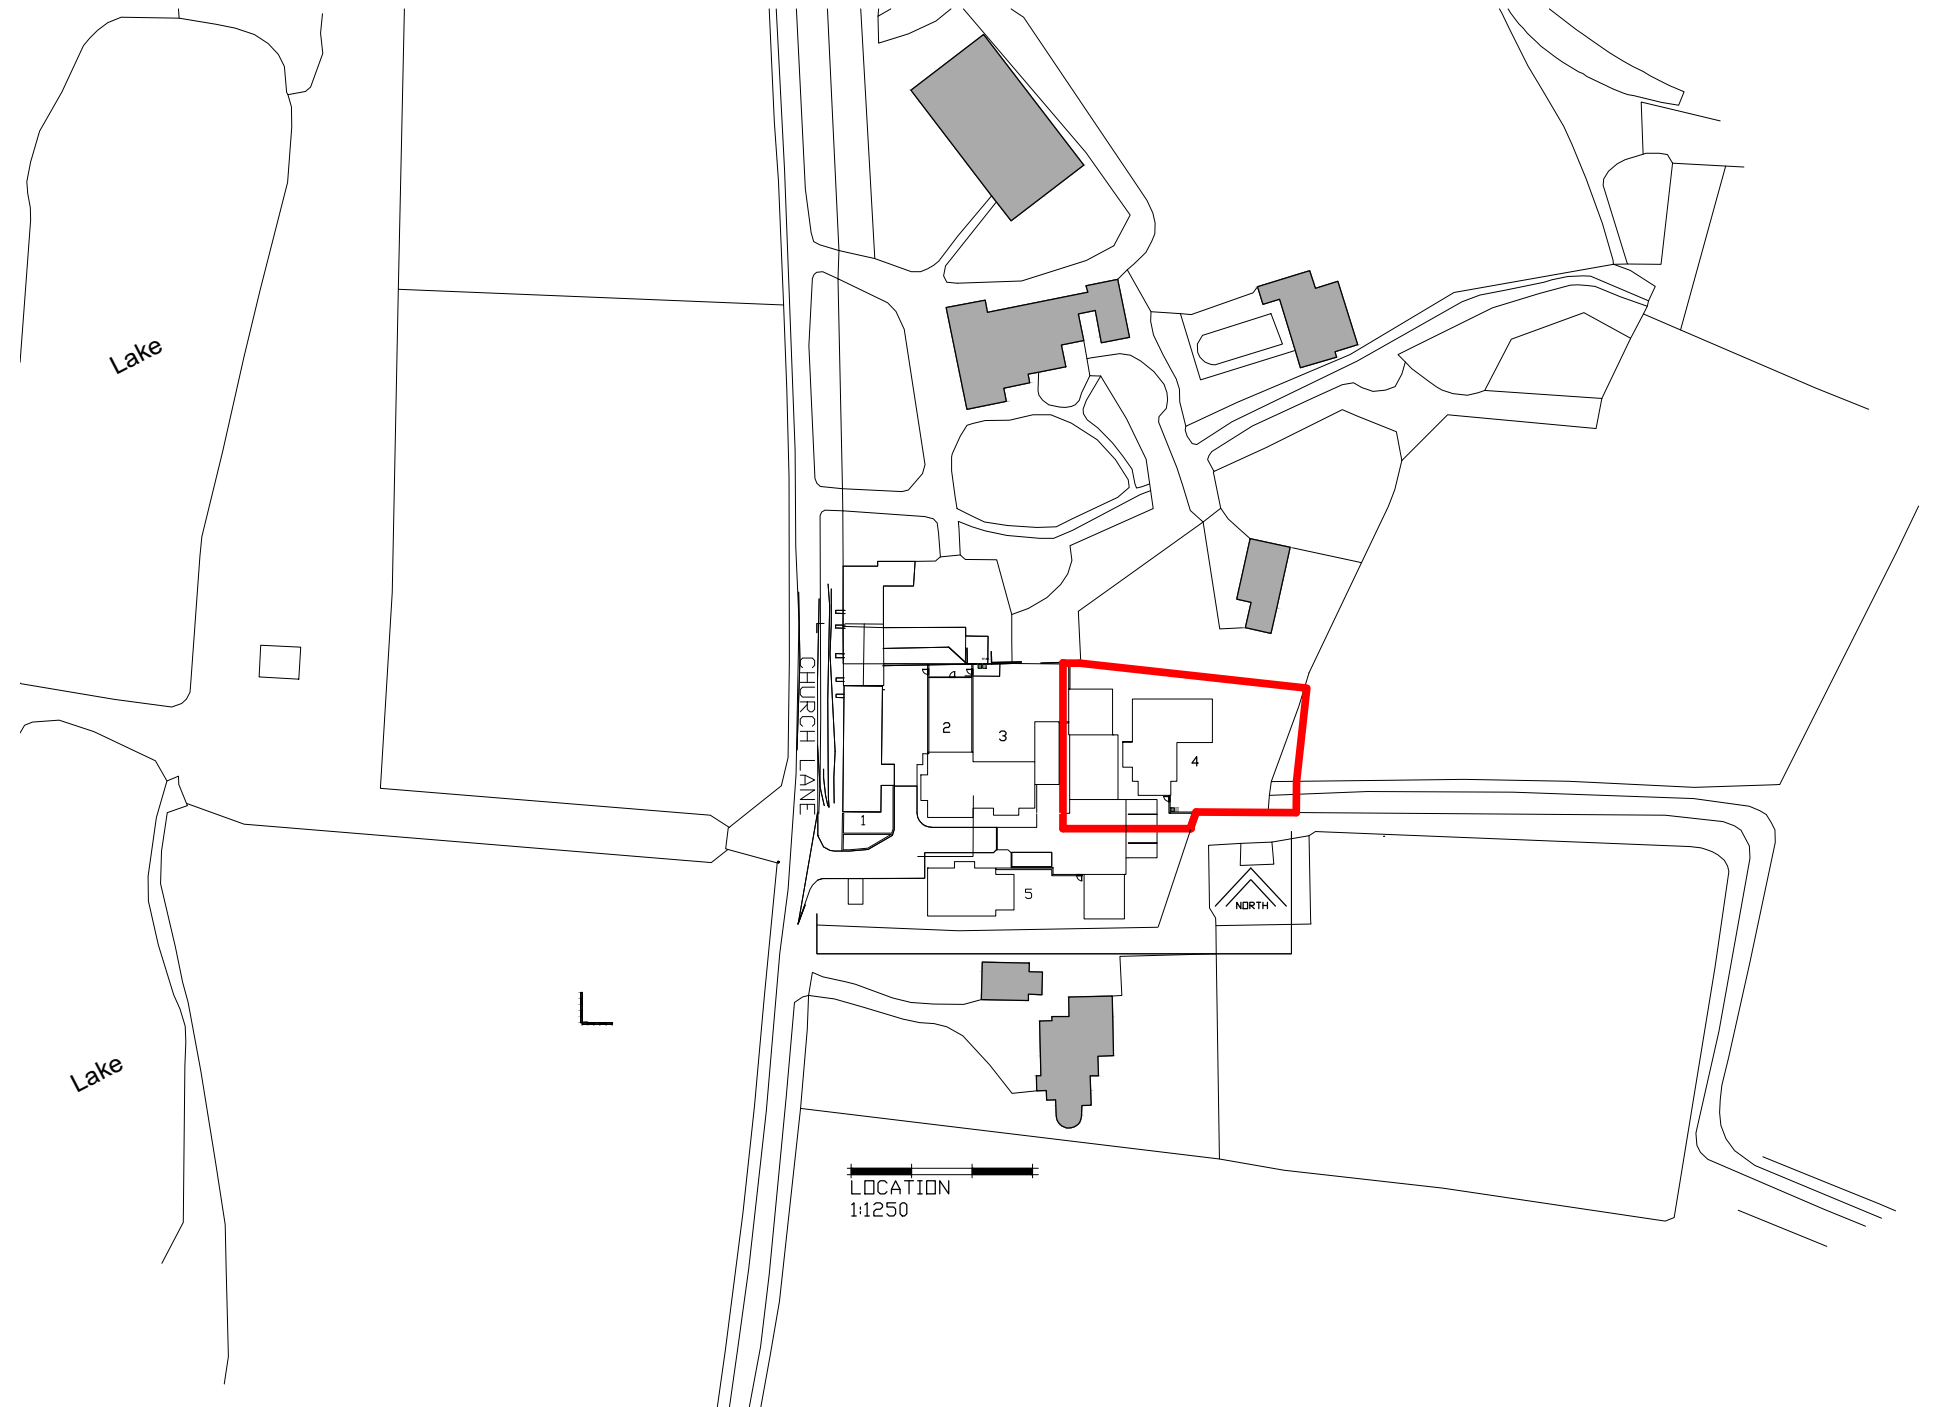

Date :- JAN 2017 Scale :- 1:1250 Drg No. :- 16/21/H1/SK/1250 Do not scale from drawing for other than planning purposes, All sizes to be confirmed on site before construction The copyright of this drawing is retained by BOSINNEY ARCHITECTS LTD	Project : HOUSE 4 STEEPLE COURT FARM CHURCH LANE BOTLEY Drawing title : HOUSE 1 LOCATION PLAN OS LICENCE 100007673	Revisions : R1:- R2:- R3:- R4:- R5:- R6:- R7:- R8:- R9:-	BOSINNEY ARCHITECTS	
			Denehurst Newbridge Road Cadnam Southampton SO40 2NX Tel. No. 02380 812 116 Email info@bosinney.co.uk	Drawing No. SK1250