



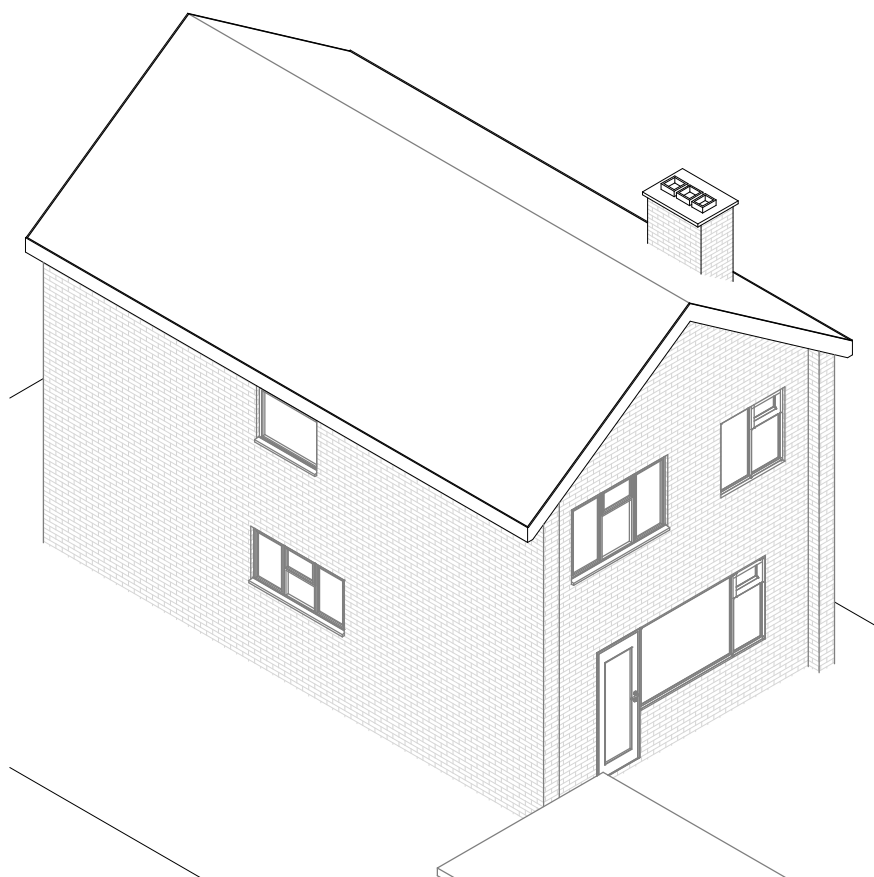

Existing 3D 4

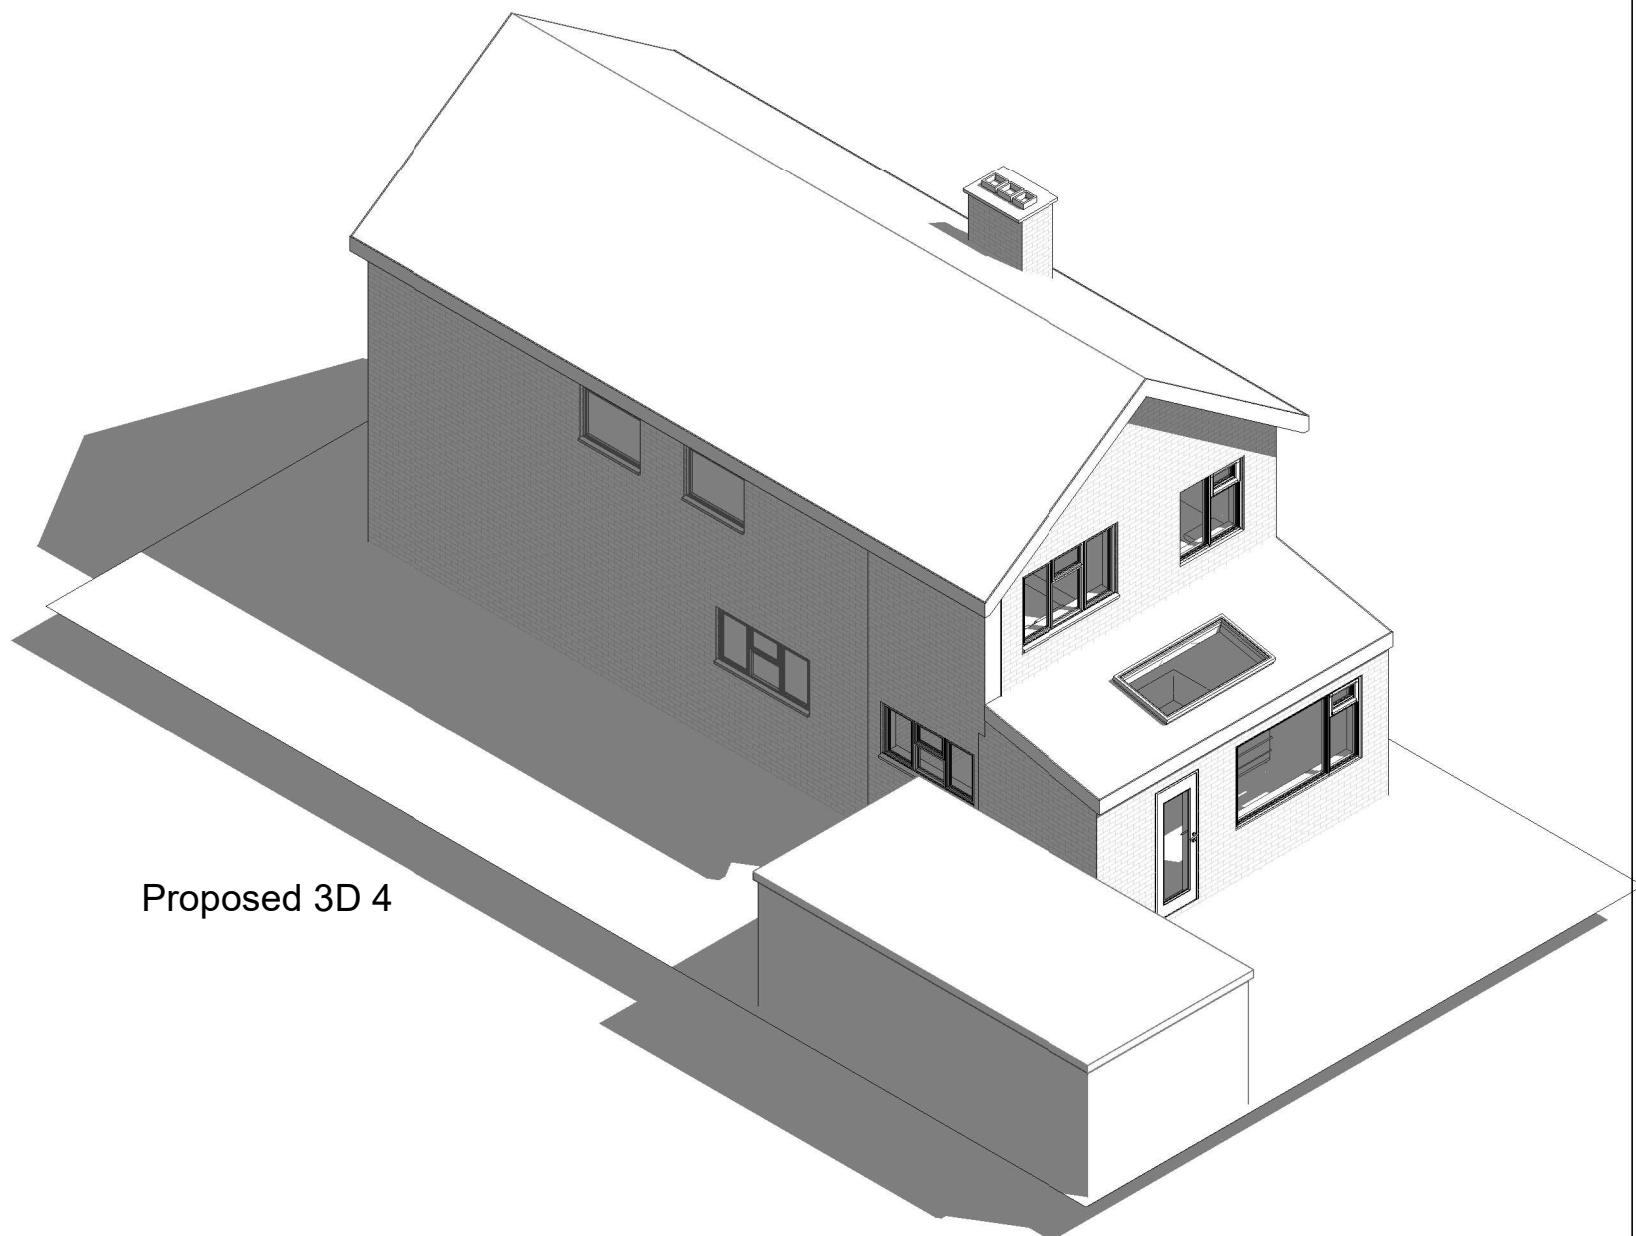

Proposed 3D 4

1:500		50
1:200		20
1:100		10
1:50		5

pd

parkers

executive

design

All measurement to be checked on site prior to any commenment (C) Copyright of Parkers Design (Southern) Limited. Any reproduction of these drawings will require written authority from the copyright owner. Parkers Design Limited - The Studio @ 90, PO9 2PR www.pexd.co.uk - info@parkersdesign.com - 07776 008822	PROJECT	CLIENT		
	78 Common Road SO53 1HB			
	SHEET	3D 4		
Date		Issue Date	Scale (@ A3)	
Drawn by	SW	DRAWING NUMBER		REV
Checked by	SR	P 9 v2		