




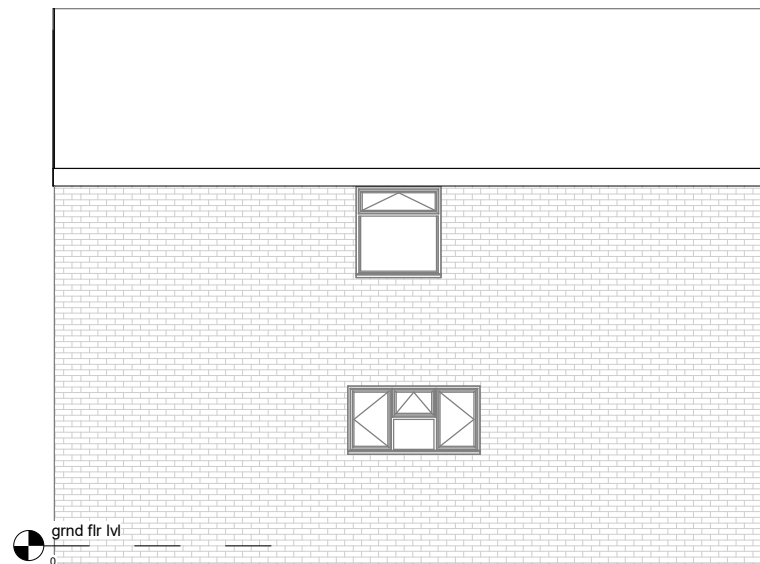


Existing Elevation-Right side

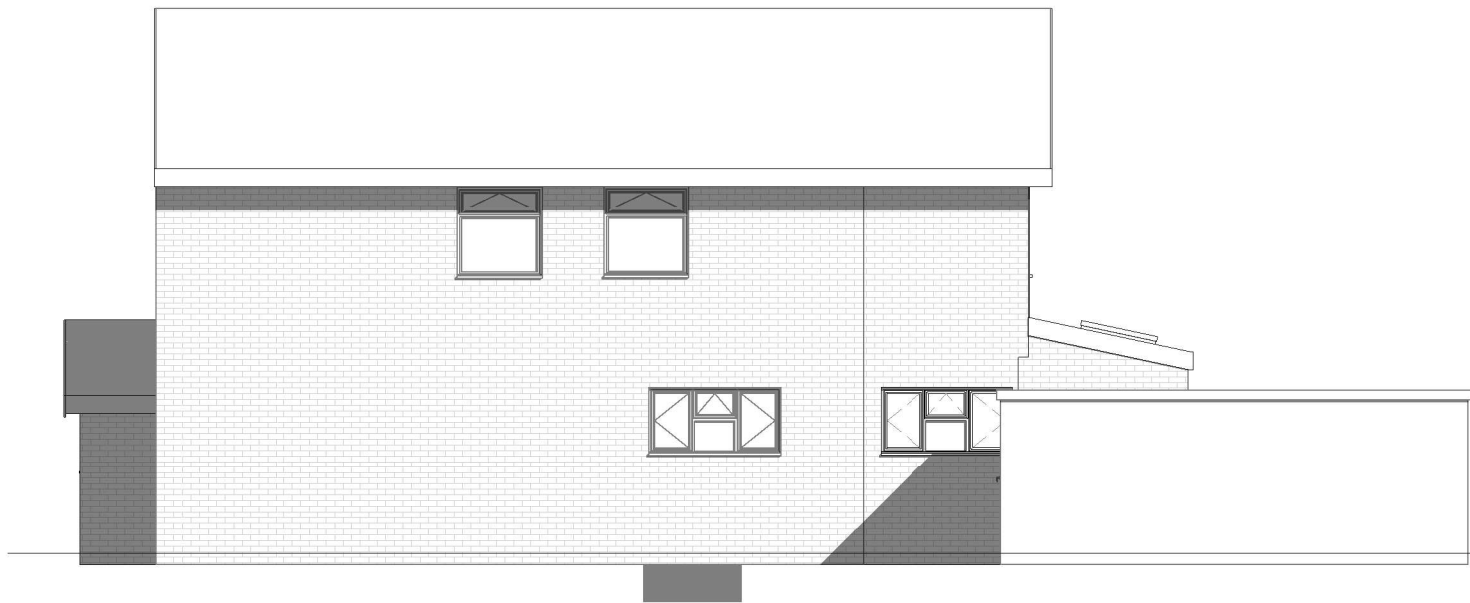

Proposed Elevation-Right side

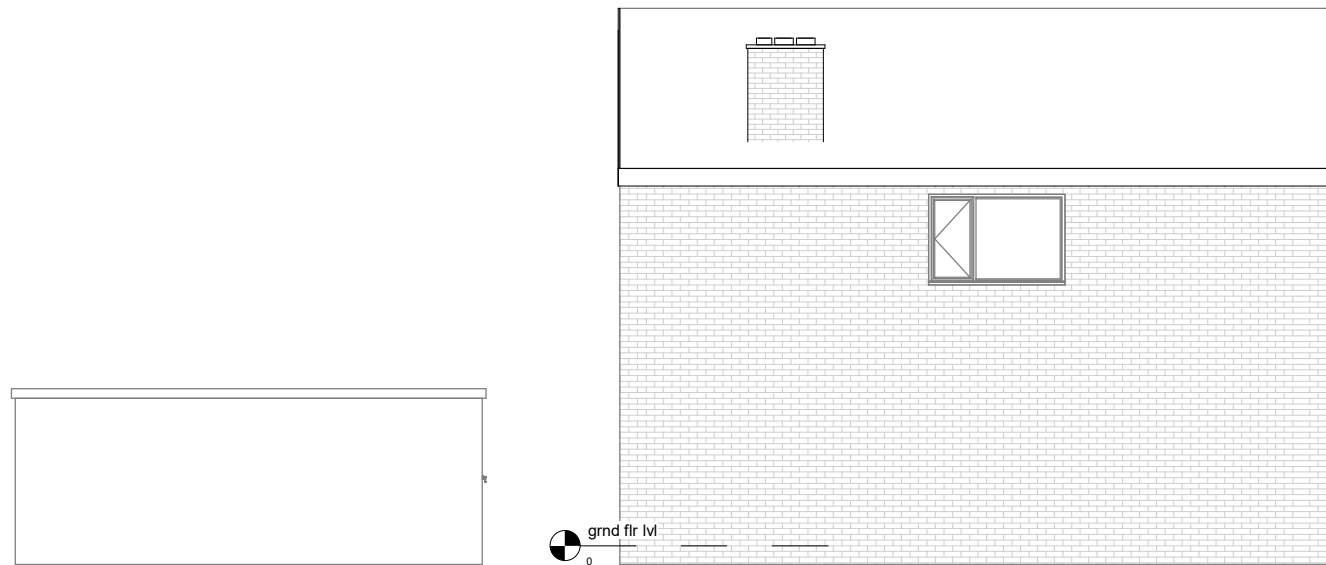

Existing Elevation-Left side

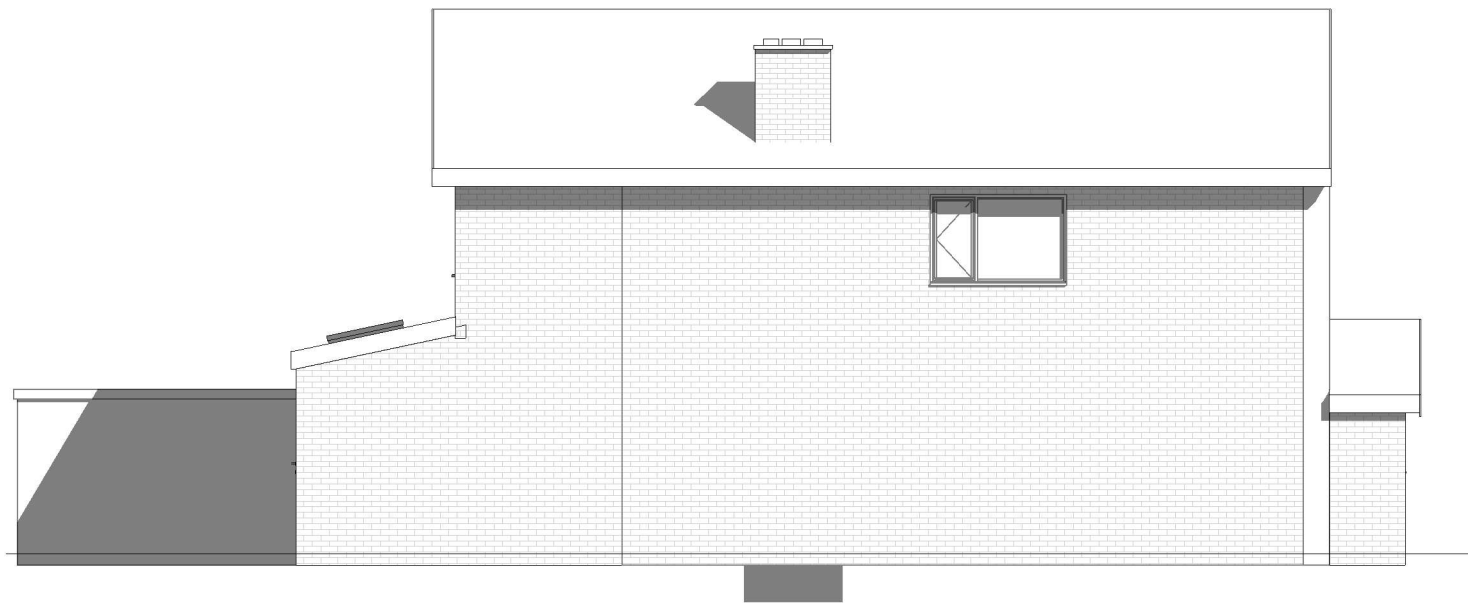

Proposed Elevation-Left side

1:500		50
1:200		20
1:100		10
1:50		5



All measurement to be checked on site prior to any commenment
(C) Copyright of Parkers Design (Southern) Limited. Any reproduction of these drawings will require written authority from the copyright owner.

Parkers Design Limited - The Studio @ 90, PO9 2PR
www.pexd.co.uk - info@parkersdesign.com - 07776 008822

PROJECT	78 Common Road SO53 1HB		
SHEET	Elevations-Right/Left side		

CLIENT P&D			
Date	Issue Date	Scale (@ A3)	1 : 100
Drawn by	SW	DRAWING NUMBER	REV
Checked by	SR	P 5 v2	