


Location Plan - YMCA Eastleigh
1:1250

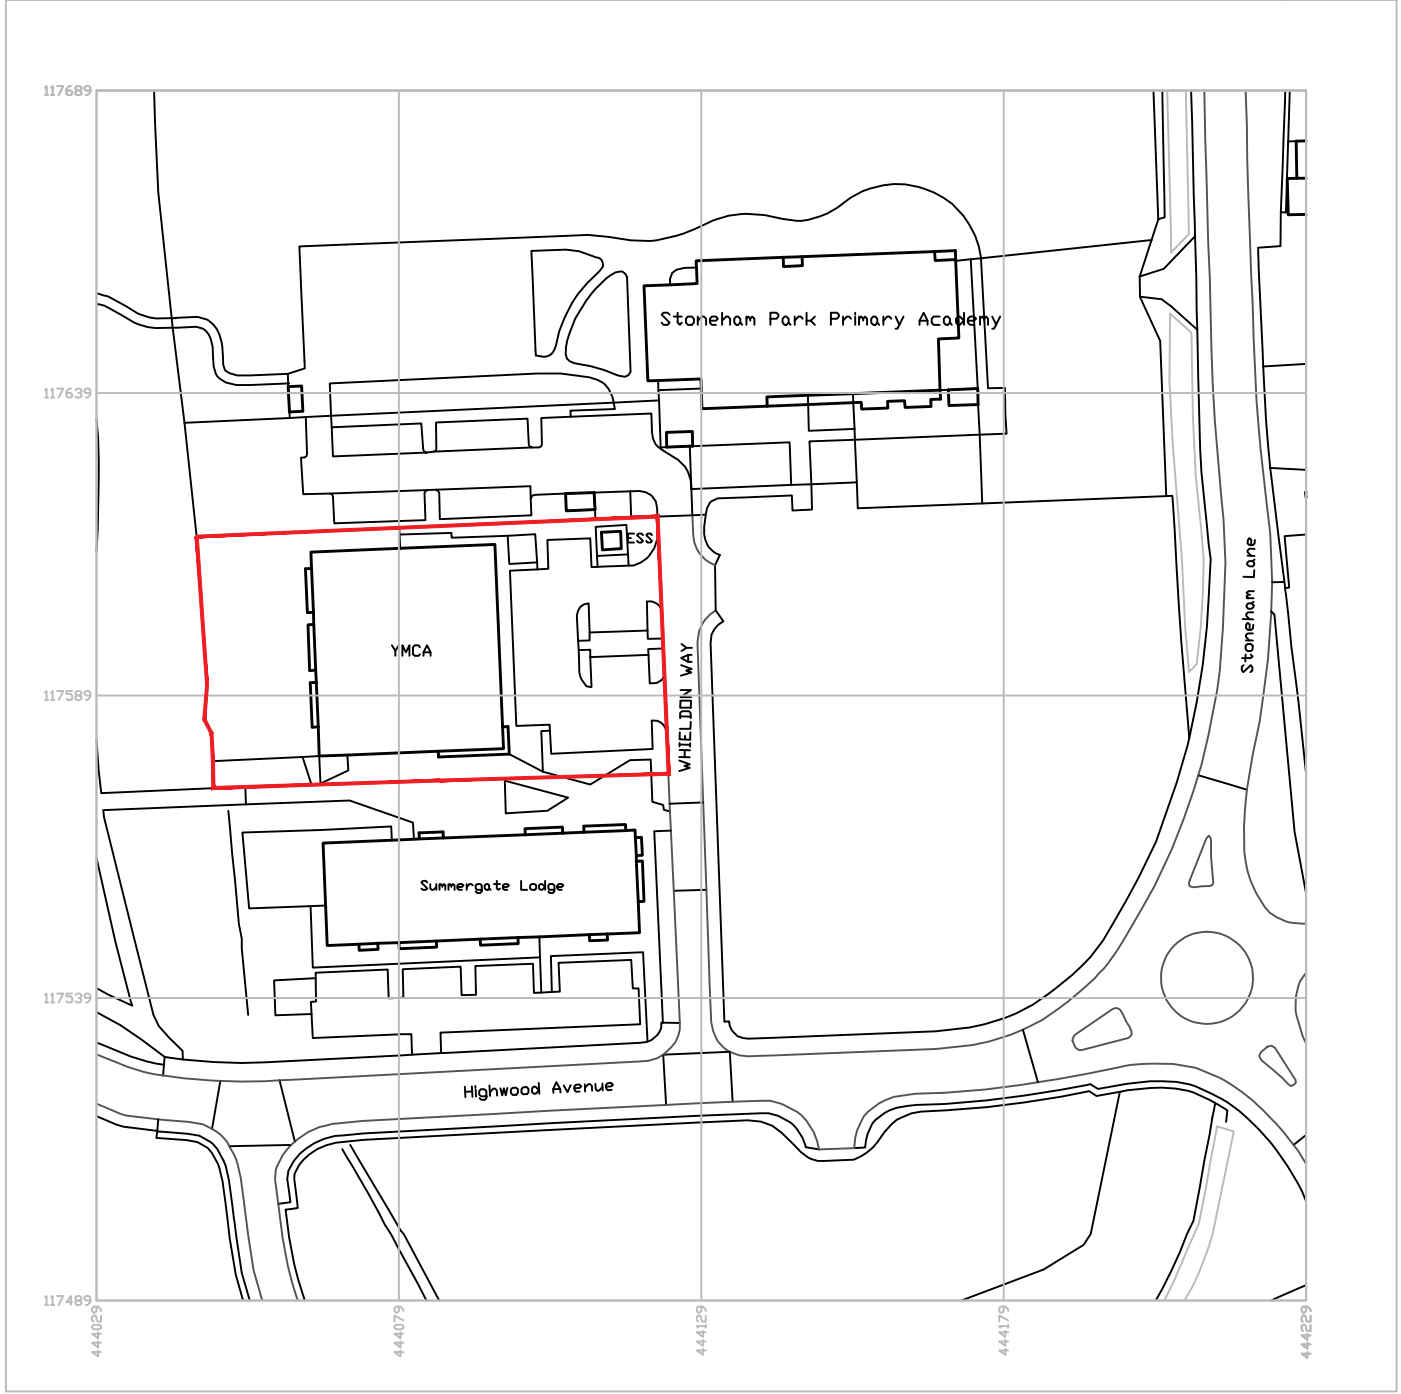

01856 898 022
www.UKPlanningMaps.com



Produced on 01 April 2023 from the Ordnance Survey National Geographic Database and incorporating surveyed revision available at this date.
This map shows the area bounded by 444029 117489,444229 117489,444229 117689,444029 117689,444029 117489
Crown copyright and database rights 2023 OS 100054135. Supplied by copla ltd trading as UKPlanningMaps.com a licensed Ordnance Survey partner (OS 100054135).
Data licence expires 01 April 2024. Unique plan reference: v4d//930465/1255476



- GENERAL NOTES
1.

This drawing is © copyright of Mensura Surveyors. No unauthorised reproduction of any kind is permitted.
2.

No dimensions to be scaled from this drawing. Verify all dimensions prior to construction. Immediately report any discrepancies on the document to the Architect / Contract Administrator.
3.

Drawing to be read with all associated consultants drawings and specifications.
4.

This map is reproduced from Ordnance Survey material with the permission of Ordnance Survey on behalf of the controller of Her Majesty's Stationery Office © Crown copyright. Unauthorized reproduction infringes Crown copyright & may lead to prosecution or civil proceedings.



www.mensurasurveyors.co.uk

PROJECT		
YMCA Eastleigh Whieldon Way Eastleigh, Hants SO50 9SB		
SHEET		
Site Location Plan		
DATE		
28 April 2023		
SCALE	DRAWN	CHKD
1:1250 @ A3	CAD	SM
DRAWING NUMBER		
9SB A01		
SUITABILITY		
Planning		