


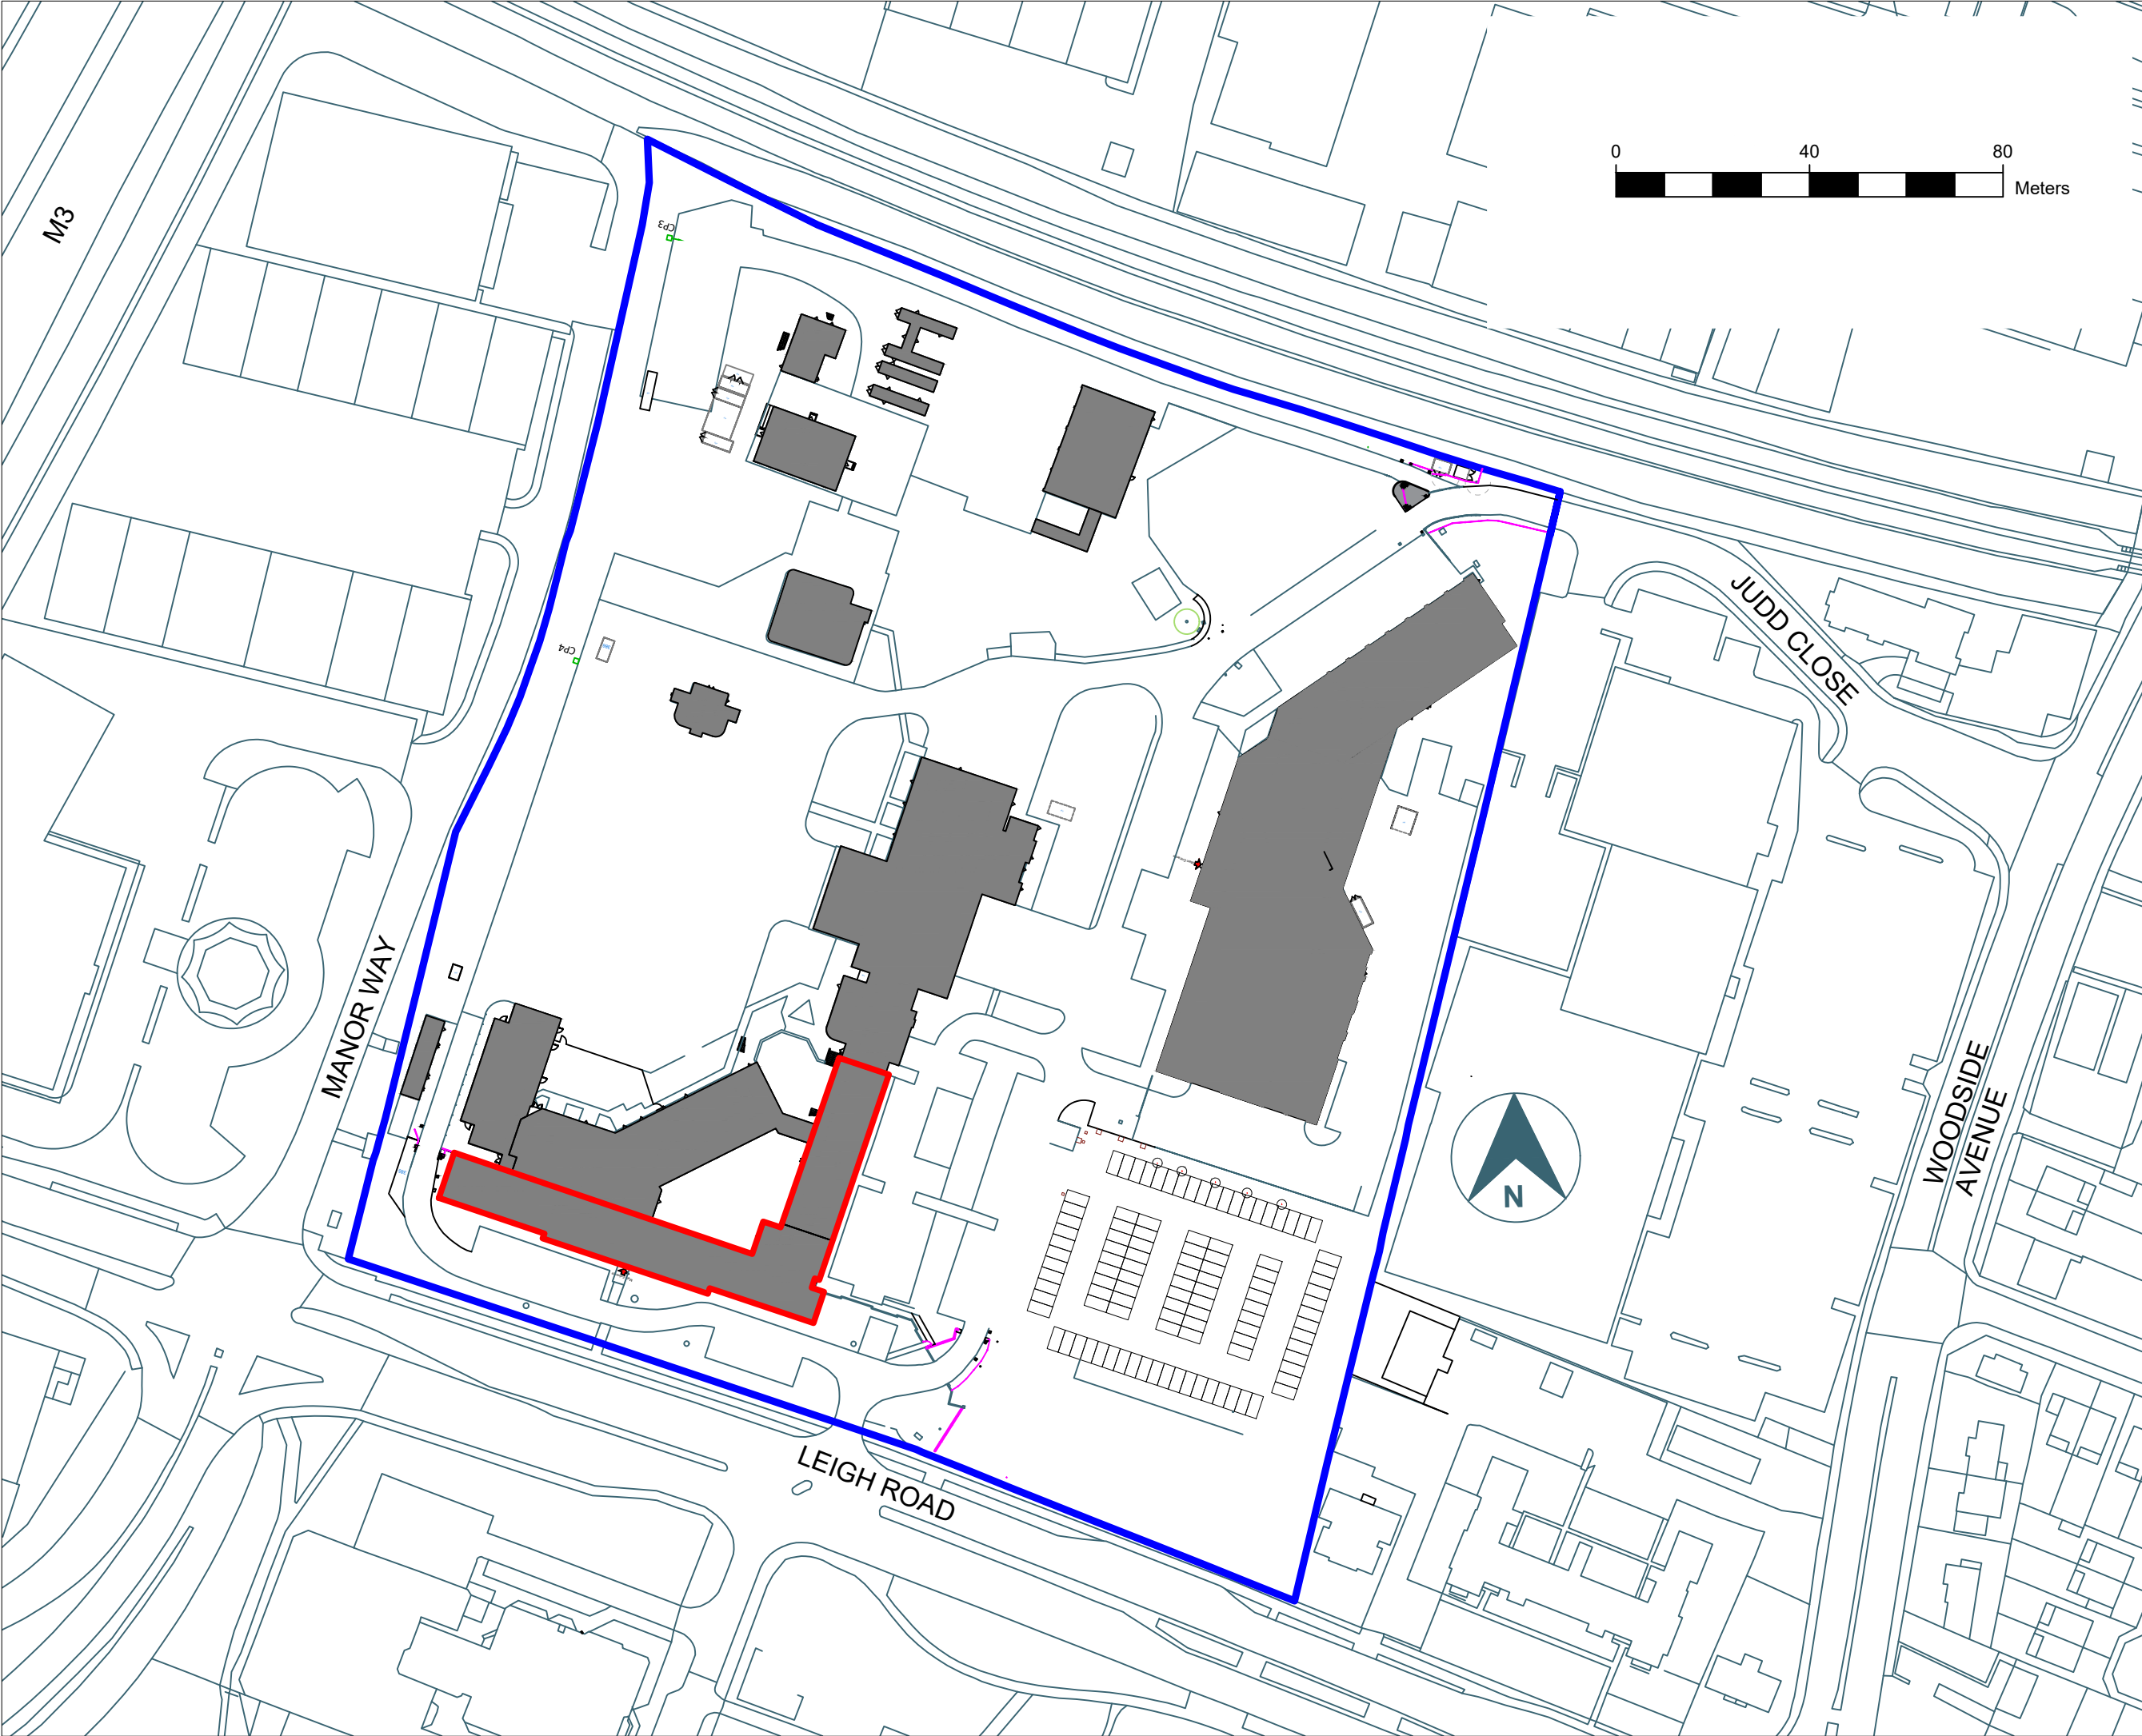

General Notes

1. This drawing is © copyright Hampshire County Council 2019. No unauthorised reproduction of any kind is permitted.

2. No dimensions to be scaled from this drawing. Verify all dimensions prior to construction. Immediately report any discrepancies on the document to the Architect/Contract Administrator. This document shall be read in conjunction with associated models, specifications and related consultant's documents.

3. Drawing to be read with all relevant Architectural, Interiors, Structural, M&E, Drainage/Public Health, Landscape, Civils and Interiors drawings and specifications.

4. This map is reproduced from Ordnance Survey material with the permission of Ordnance Survey on behalf of the controller of Her Majesty's Stationary Office © Crown copyright. Unauthorised reproduction infringes Crown Copyright & may lead to prosecution or civil proceedings (100019180) 2019.

Hampshire
County Council

Notes:

P1	Planning Issue	19/04/2023	mww	

Rev	Description	Date	By	Chkd
-----	-------------	------	----	------

HCC Property Services,
Three Minsters House,
76 High Street, Winchester SO23 8UL
tel: (01952) 847801

Property Services

PROJECT NAME
Hampshire Fire Headquarters - Re-roofing works

SHEET NAME
Location Plan

SCALE
1:1250@ A3

DRAWN
mww

CHKD
mww

APRV
mww

DRAWING No.
project code - originator - volume - level - type - role - number version

E05189-HCC-ZZ-XX-DR-B-1000 P1 .00

SUITABILITY
code description

A2 APPROVED FOR PLANNING STAGE