

Openreach Structures

Joint Box

Manhole

Pole

Pole (planned)

Duct Tee

Reducer

Cabinet

Openreach Spans / Ducts

Duct

Duct (planned)

Developer-Proposed Structures

Duct Tee

Joint Box

Reducer

Developer-Proposed Spans / Ducts

D54 (90mm duct)

D54 (90mm duct)

D56 (50mm duct)

Developer-Proposed Equipment

AGG

CBT8

SPLITTER (C)

Address/Plot Number


1

A1

Splitter/CBT Ref

Newsite - DSI - Moor-green Phase 2, off Bot-ley Road, West End, Southampton, SO30 3JR

10m

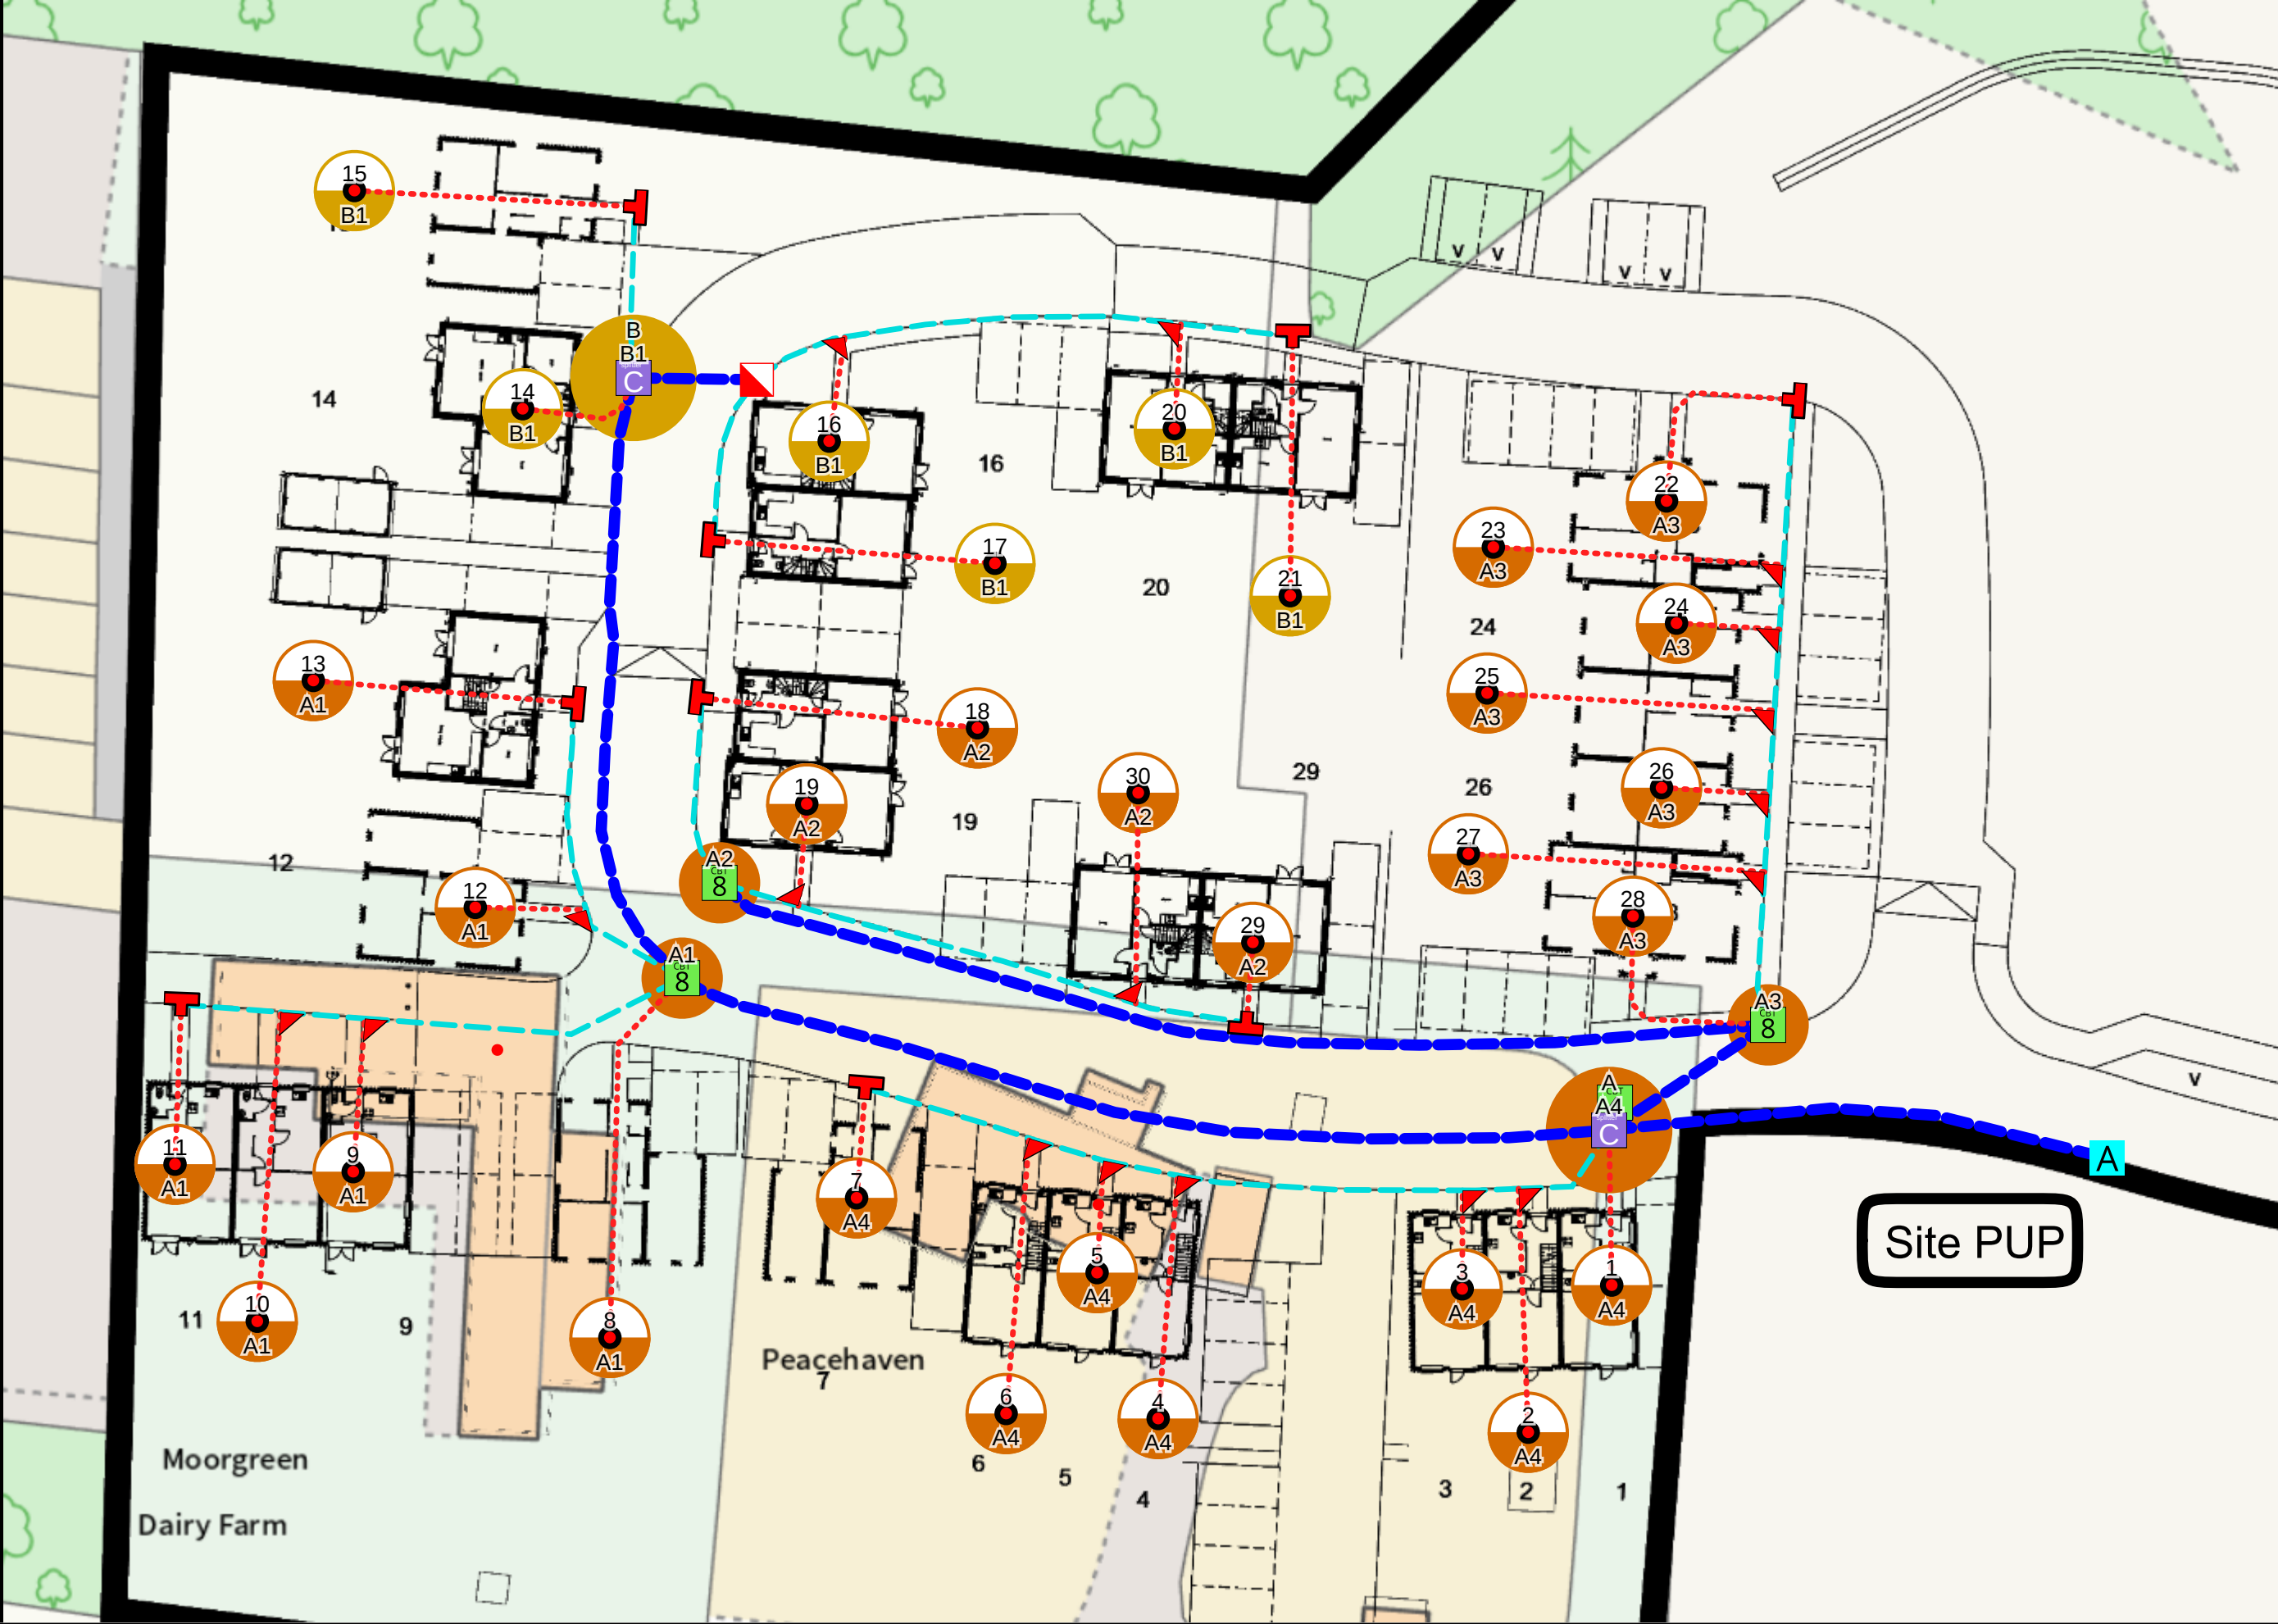

Plant On Map

Work Order Name: MRH/00D

Proposal: OPENREACH CONNECTORISED FIBRE NETWORK

Self-Install: Yes

Remarks: Dummy Aggnode placed.

Important Notice - BT's joint boxes (JB and JUF) must be constructed in non carriageway situations only. If there is any deviation from this please contact your newSite Representative before work commences

Exchange Area:
Planned By: Ryan Chambers
NSI: MRH/00D
Onsite Project ID: GS6SF
Grid Ref: 447871114658
Date: 19/1/2022 08:20:49