
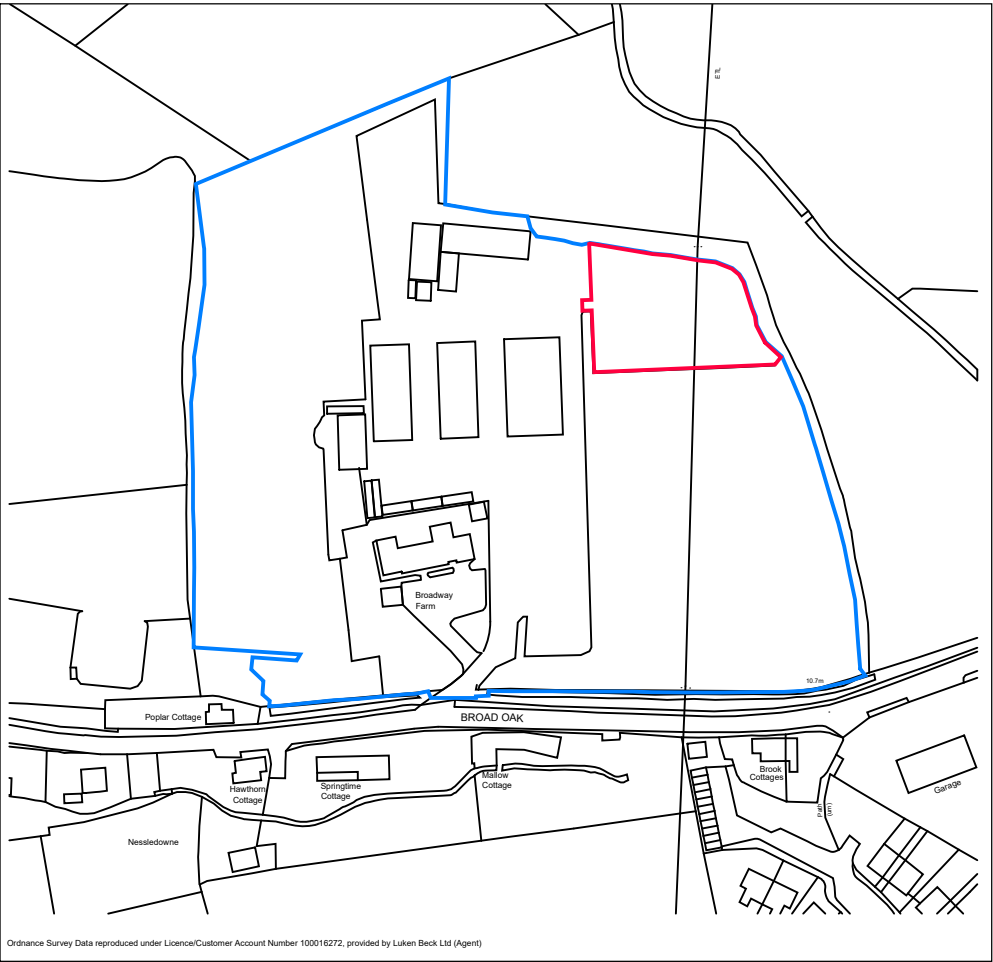
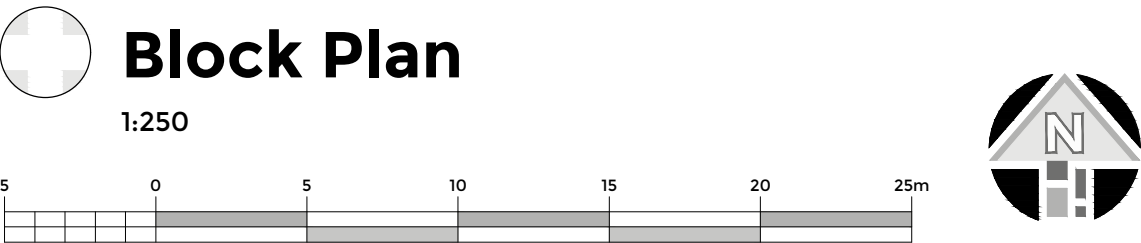


KEY

- Certificate of Lawfulness Boundary
- Land in Applicant's Ownership

DRAFT

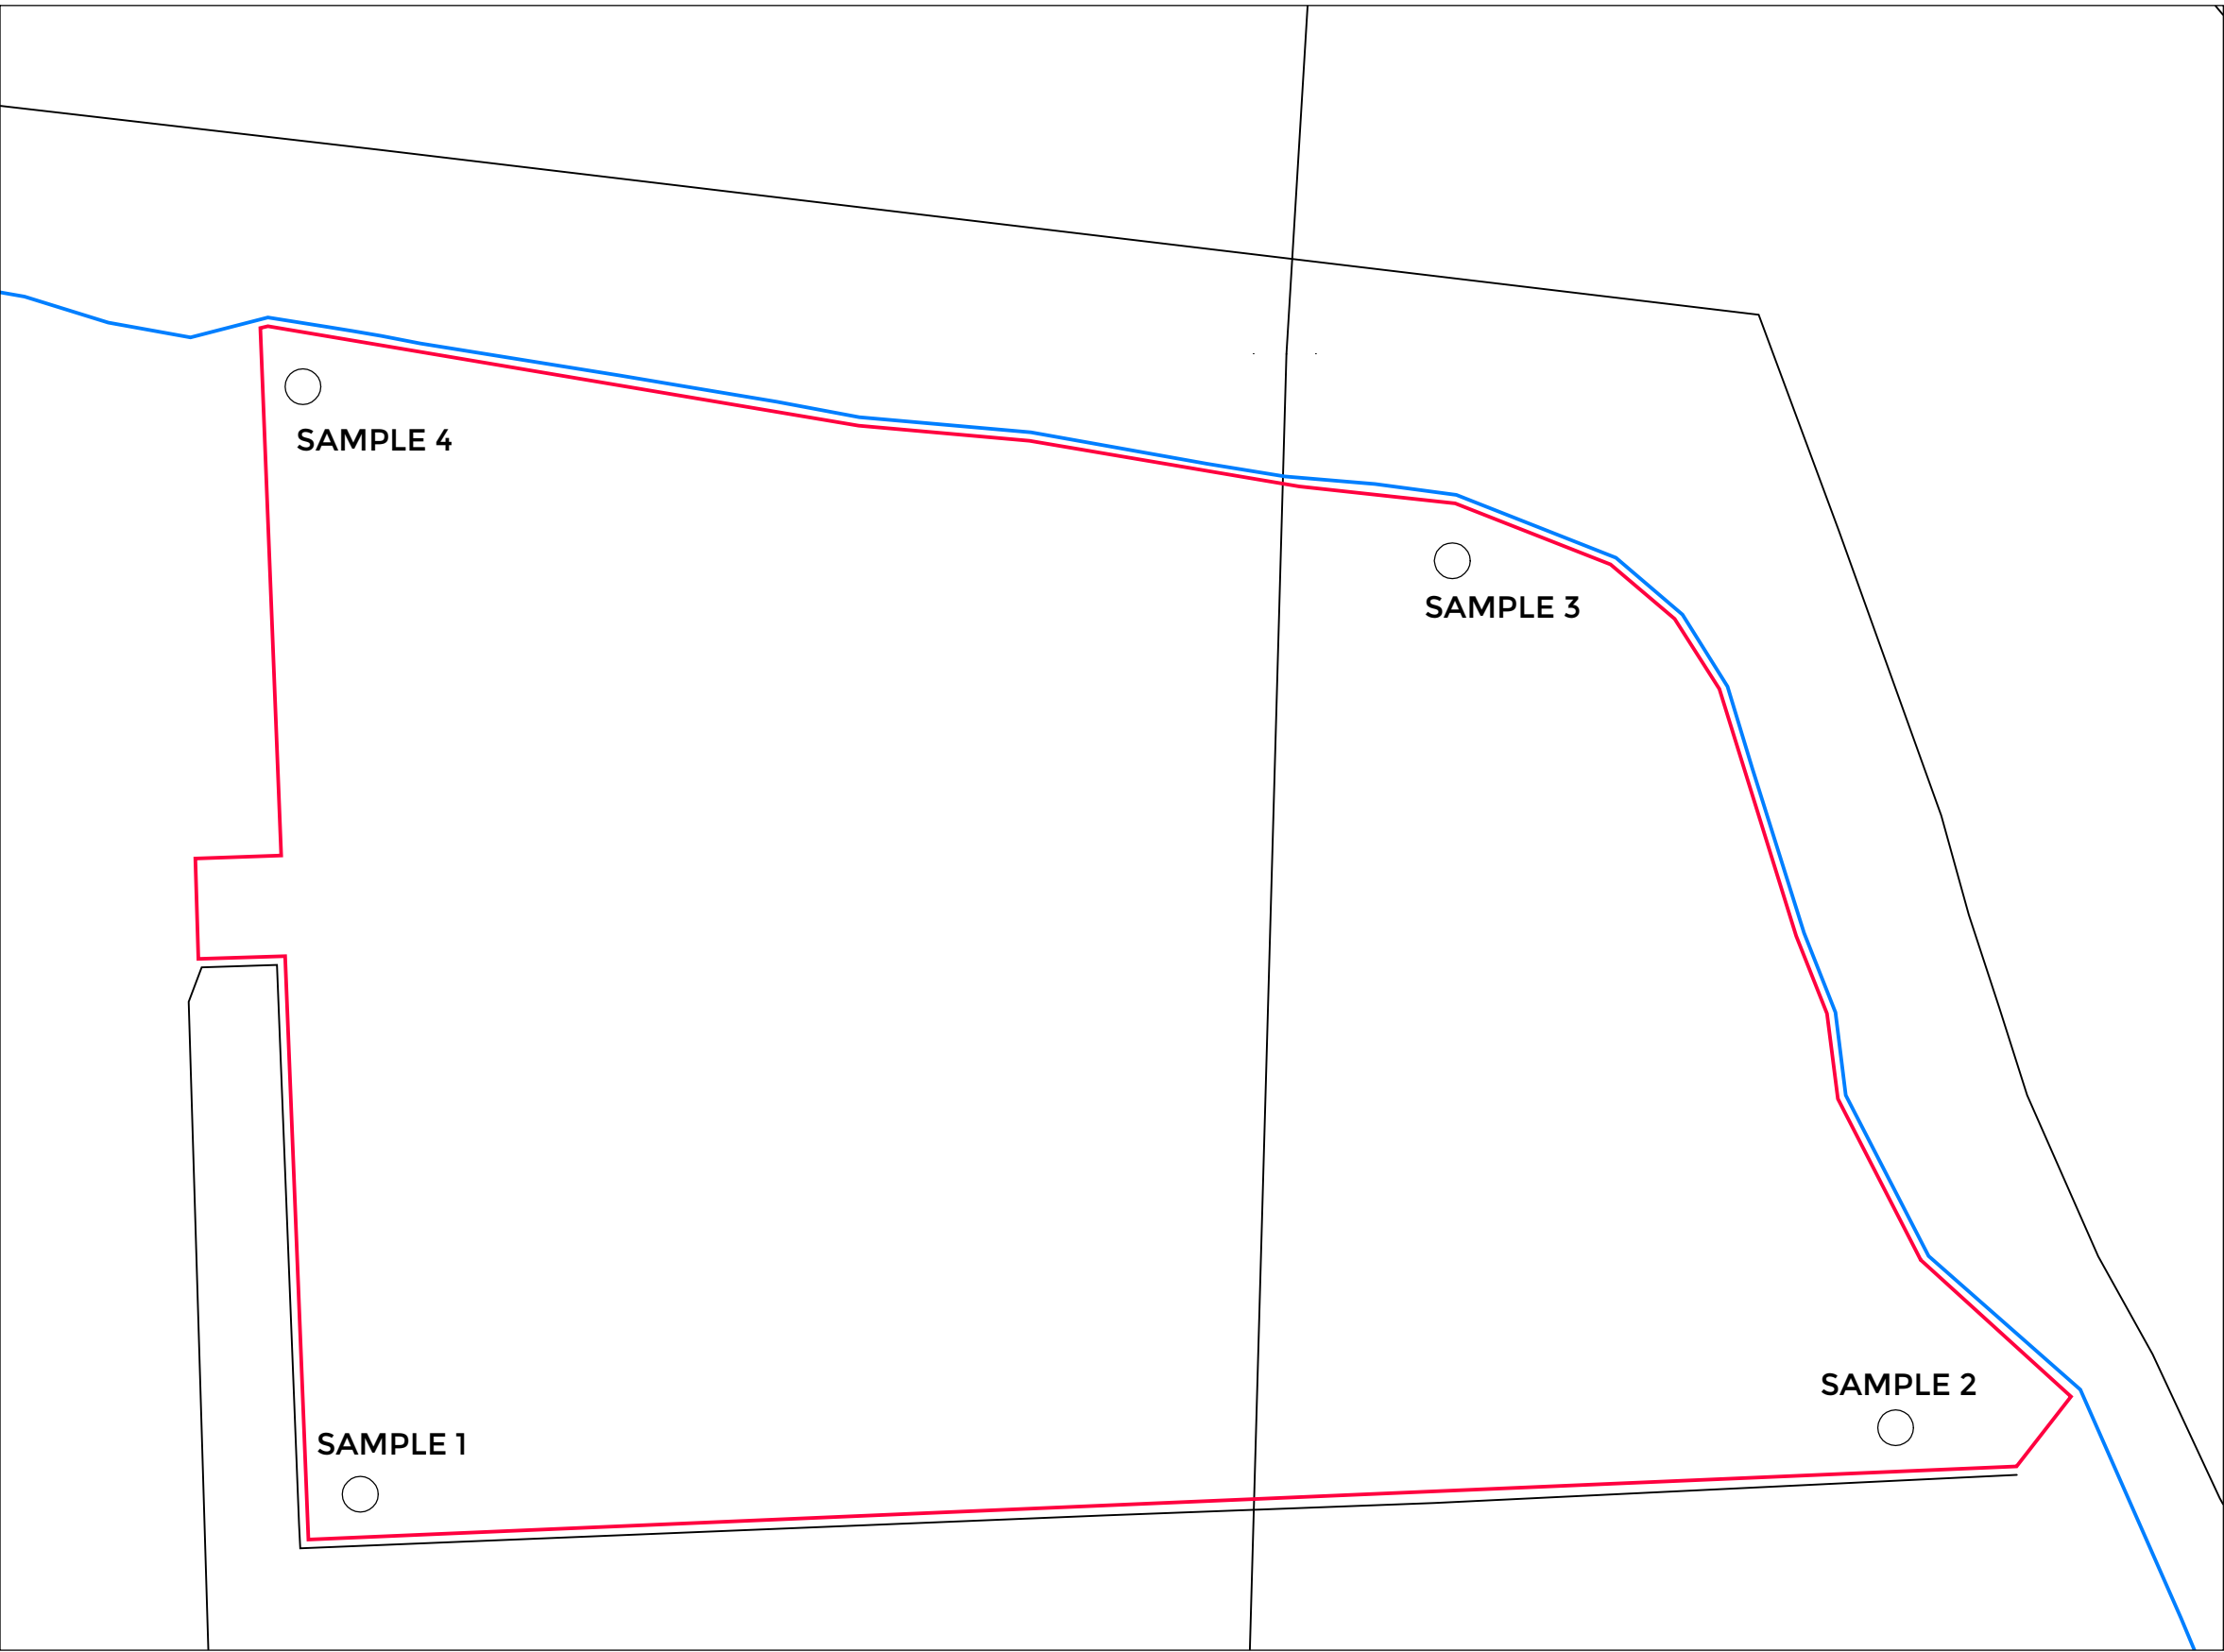

BOYLE+SUMMERS
ARCHITECTURE AND MASTERPLANNING

Canute Chambers
Canute Road
Southampton
Hampshire
SO14 3AB

Client	CCW Services Ltd				
Project	Vehicle Parking Area, Broadway Farm, Broad Oak				
Title	Existing Location / Block Plan - Sample Locations				
B+S Ref.	CCW- BSL - ZZ - XX - DR - A			1011 - DF	
	Project	Originator	Volume	Level	Type
21003	March 23	As shown	FN	SS	
Tel: 023 8063 1432 www.boyleandsummers.co.uk					

Other than for the purposes of planning, do not scale these drawings. Use written dimensions only. All dimensions to be checked on site prior to commencement of work.

This drawing is © Boyle+Summers Ltd and may not be reproduced, copied or altered in any way without written authority.