




Proposed Block Plan 1:500

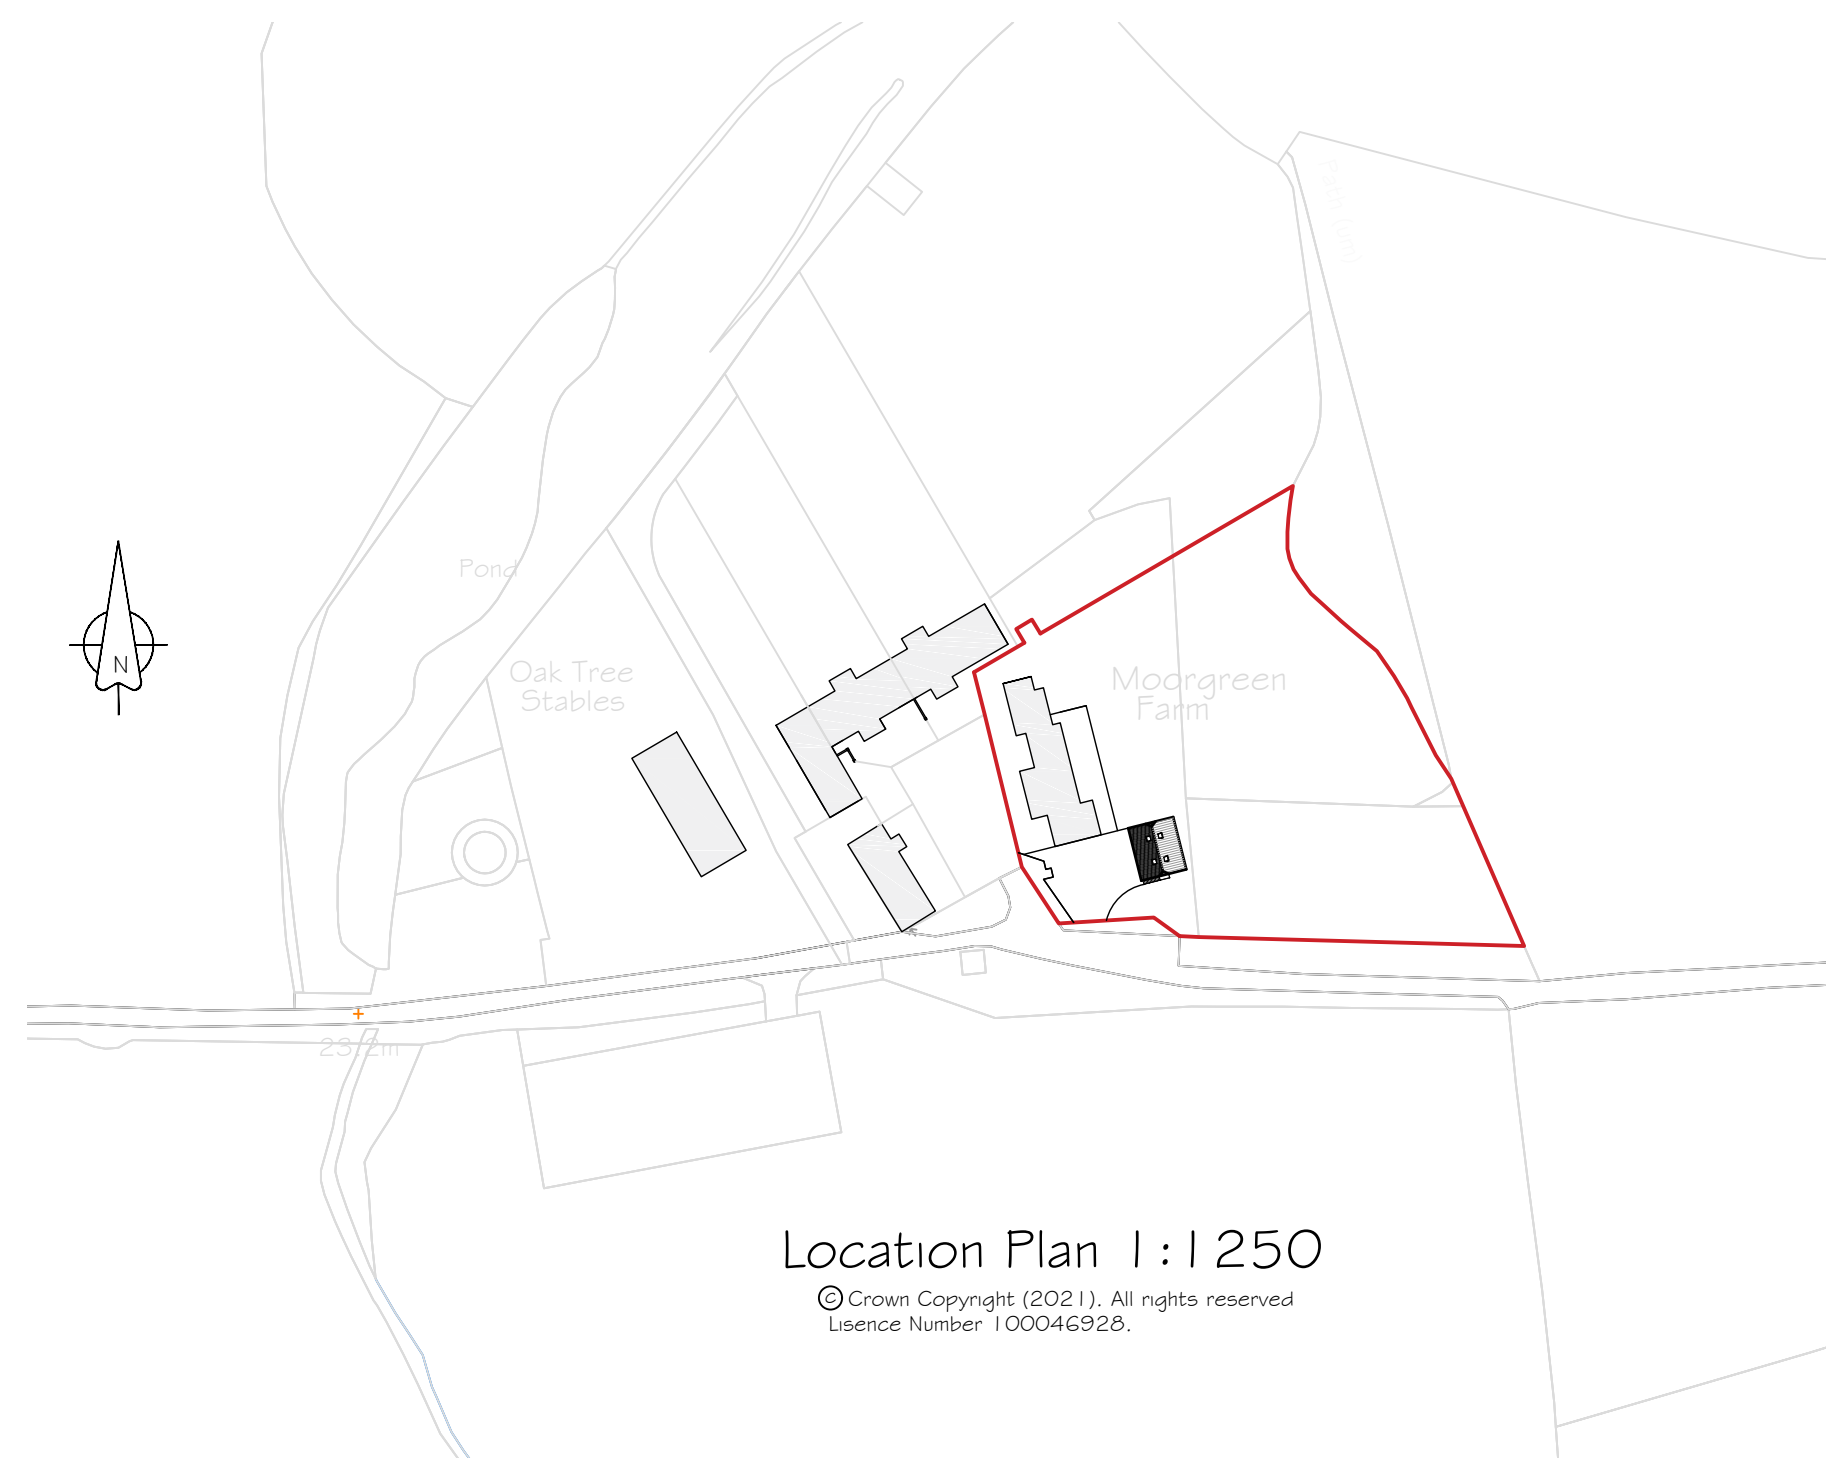

Location Plan 1:1250


© Crown Copyright (2021). All rights reserved.
Licence Number 100046928.

Drawing Notes:

The copyright of this drawing belongs solely with BPS Design Consultants Ltd, it should not be copied or reproduced without their written consent.

Written dimensions to take precedent over scaling the drawing however all dimensions to be checked and verified on site prior to commencing works. The Contractor shall take all responsibility for setting out. Any discrepancies should be clarified prior to proceeding with work.

All workmanship and materials shall comply with BS 8000 Parts 1 - 15.

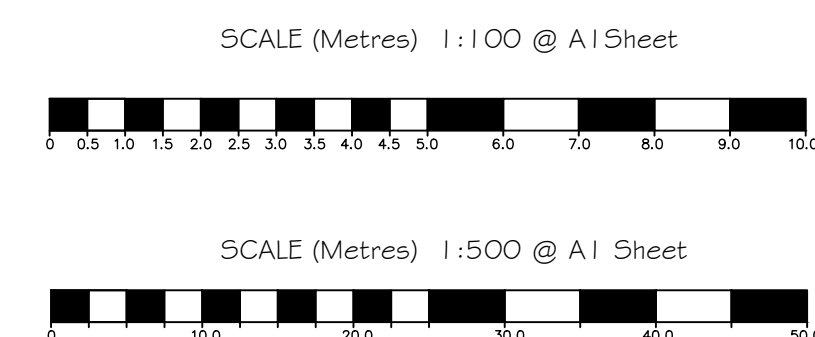

Issued for Planning Approval

BPS Design Consultants Ltd

Architectural Services and Structural Engineers

Seafields, Dodwell Lane, Bursledon, Southampton, SO31 1DJ

Tel: 023 8040 4017

robert@bpsdesign.co.uk
Mobile: 07915 604 293

colin@bpsdesign.co.uk
Mobile: 07886 655 697

www.bpsdesign.co.uk

Project:

Moorgreen Farm House
Burnetts Lane
West End SO30 2HH

Client:

Mr and Mrs S Pryor

Dwg Title:

Proposed AirBrB

Dwg No:

PL/05

Revision:

-

Date:

April 2023

By:

rjn

Scale:

As Shown

The Copyright of this drawing belongs solely to BPS Design Consultants Ltd. It should not be copied or reproduced without consent from BPS Design Consultants Ltd. Original drawing at A1 size.