
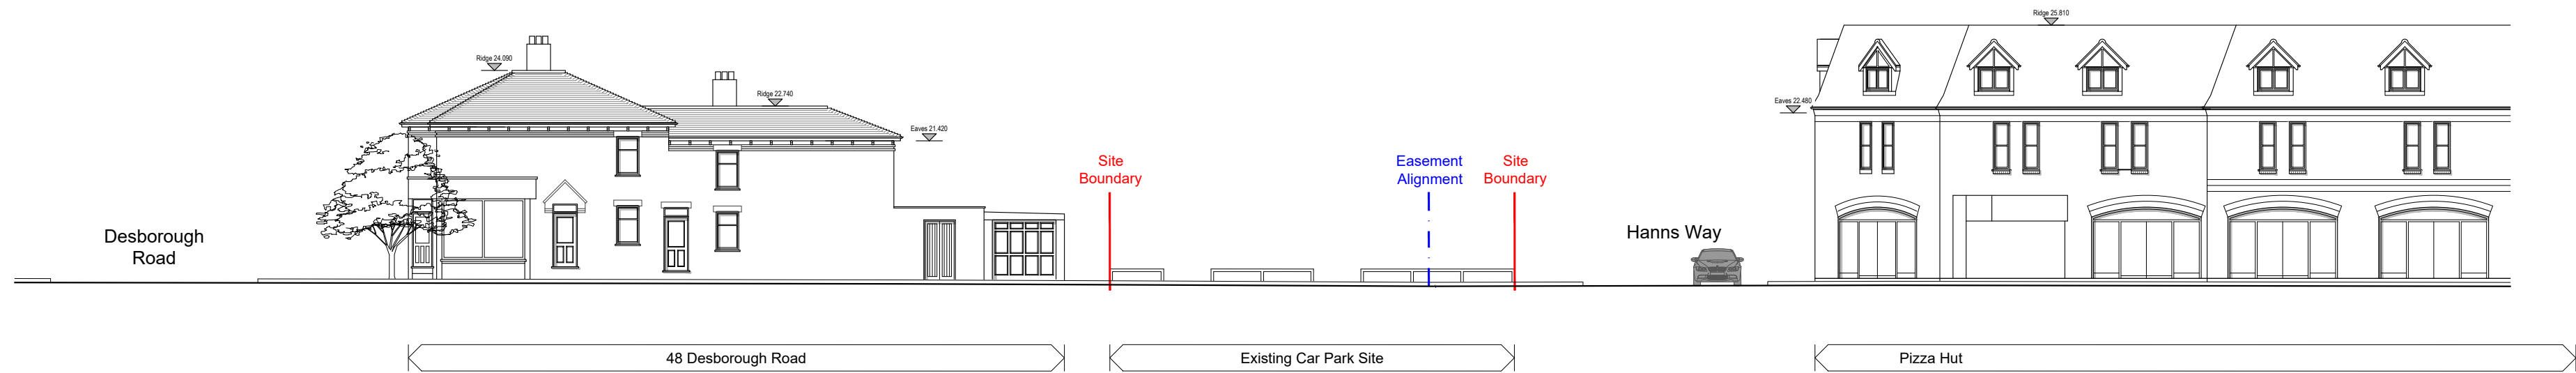


Datum 10.000
Site Section A - A

 

Datum 10.000
Street Scene B - B

REV.	DATE	REVISIONS:	BY	REV.	DATE	REVISIONS:	BY	STATUS:	Planning					CLIENT: Doswell Projects Ltd.		PROJECT: Hanns Way, Eastleigh		 architecture planning masterplanning Broadmede House, Farnham Business Park, Weydon Lane, Farnham, Surrey GU9 8QT. info@osparchitecture.com www.osparchitecture.com Tel: 01252 267878			
														SCALE: 1:200 (A2 ORIGINAL)		DRAWING: Existing Site Section and Street scene					
														DRAWN: MM	22205	S103	—				
														DATE: 30/03/23							
© COPYRIGHT EXISTS ON THE DESIGNS AND INFORMATION SHOWN ON THIS DRAWING									This drawing may be scaled or cross referenced to the scale bar for planning application purposes only. Do not scale for any other purpose, use figured dimensions only. Subject to site survey and all necessary consents. All dimensions to be checked by user and any discrepancies, errors or omissions to be reported to the Architect before work commences. This drawing is to be read in conjunction with all other relevant materials.									OS Licence No. 100007327			