


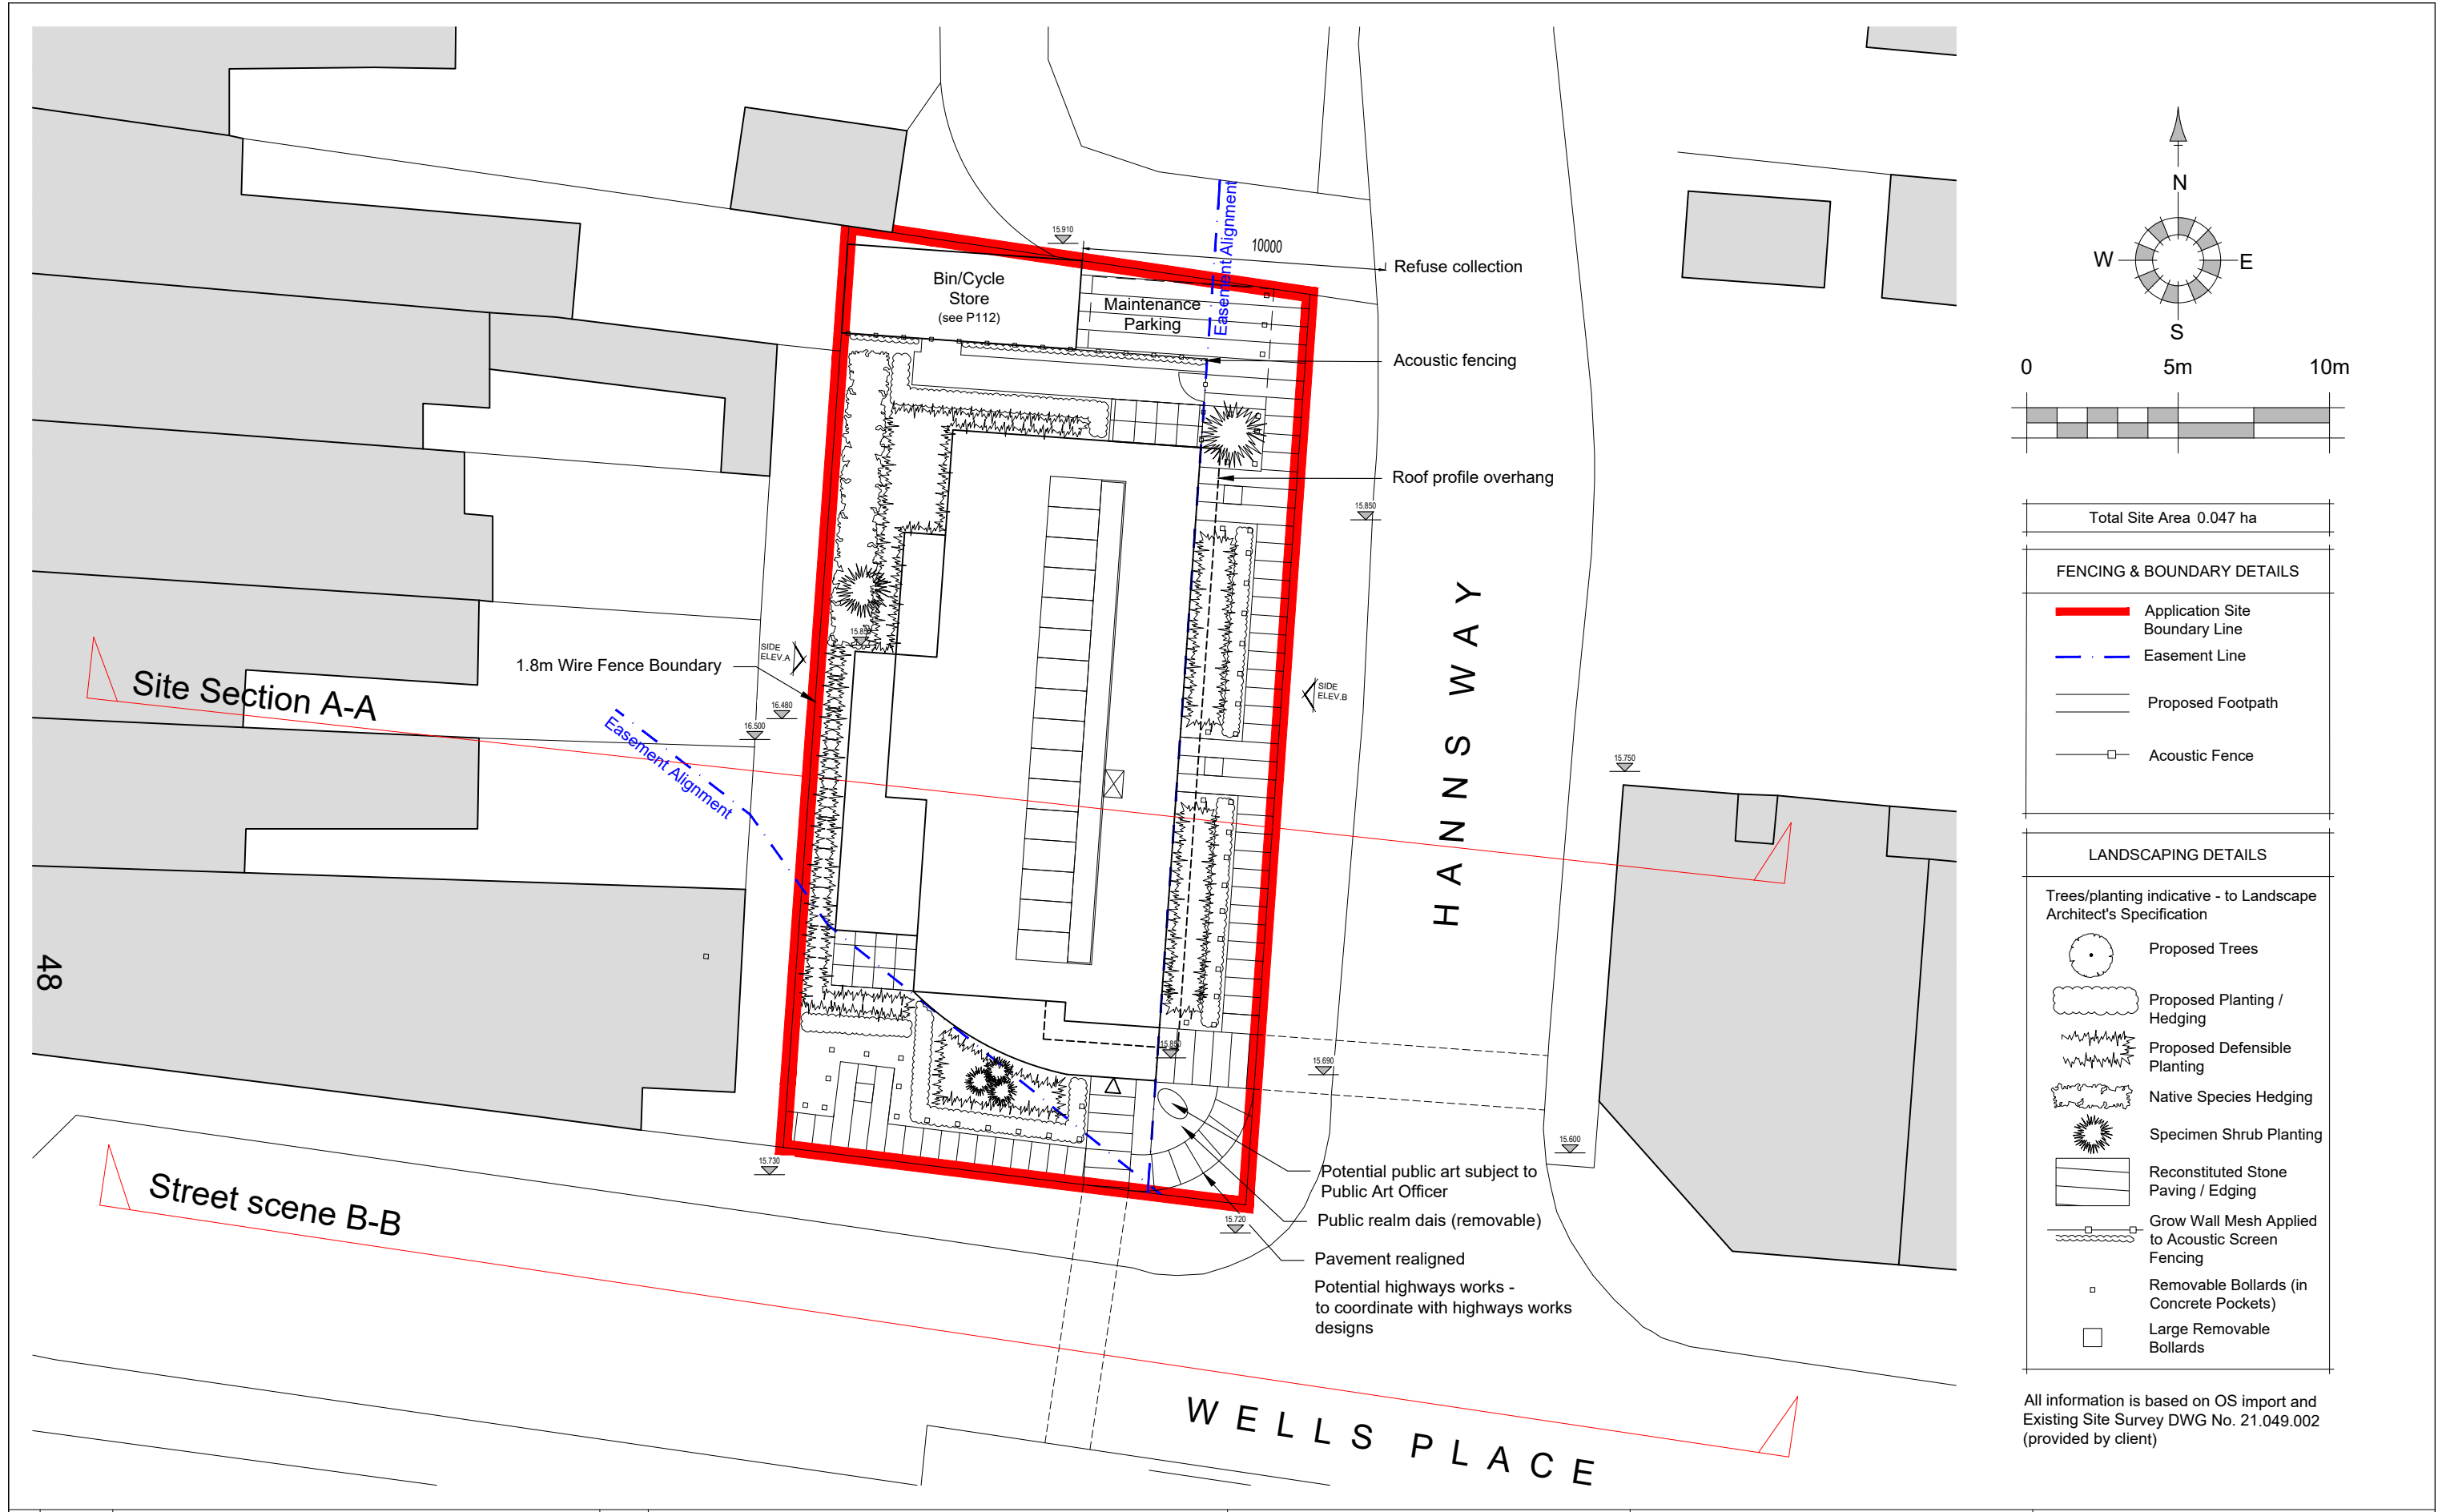

|                                                                         |               |                                 |       |         |   |  |                               |      |
|-------------------------------------------------------------------------|---------------|---------------------------------|-------|---------|---|--|-------------------------------|------|
| REV. A                                                                  | DATE 21.04.23 | REVISIONS: Landscaping revised. | BY MT | STATUS: | CLIENT: Doswell Projects Ltd.   |  | PROJECT: Hanns Way, Eastleigh |      |
| Planning                                                                |               |                                 |       |         | SCALE: 1:200 (A3 ORIGINAL)   |  | DRAWING: Proposed Site Layout |      |
|                                                                         |               |                                 |       |         | DRAWN: MM   |  | 22205                         | P101 |
| © COPYRIGHT EXISTS ON THE DESIGNS AND INFORMATION SHOWN ON THIS DRAWING |               |                                 |       |         | DATE: 29/03/23   |  |                               |      |
|                                                                         |               |                                 |       |         | This drawing may be scaled or cross referenced to the scale bar for planning application purposes only. Do not scale for any other purpose, use figured dimensions only. Subject to site survey and all necessary consents. All dimensions to be checked by user and any discrepancies, errors or omissions to be reported to the Architect before work commences. This drawing is to be read in conjunction with all other relevant materials. |  |                               |      |



architecture planning masterplanning

Broadmeade House, Farnham Business Park,  
Weydon Lane, Farnham, Surrey GU9 8QT.  
info@osparchitecture.com www.osparchitecture.com  
Tel: 01252 267878

© OSP Architecture Limited Company Registration No. 2078991