


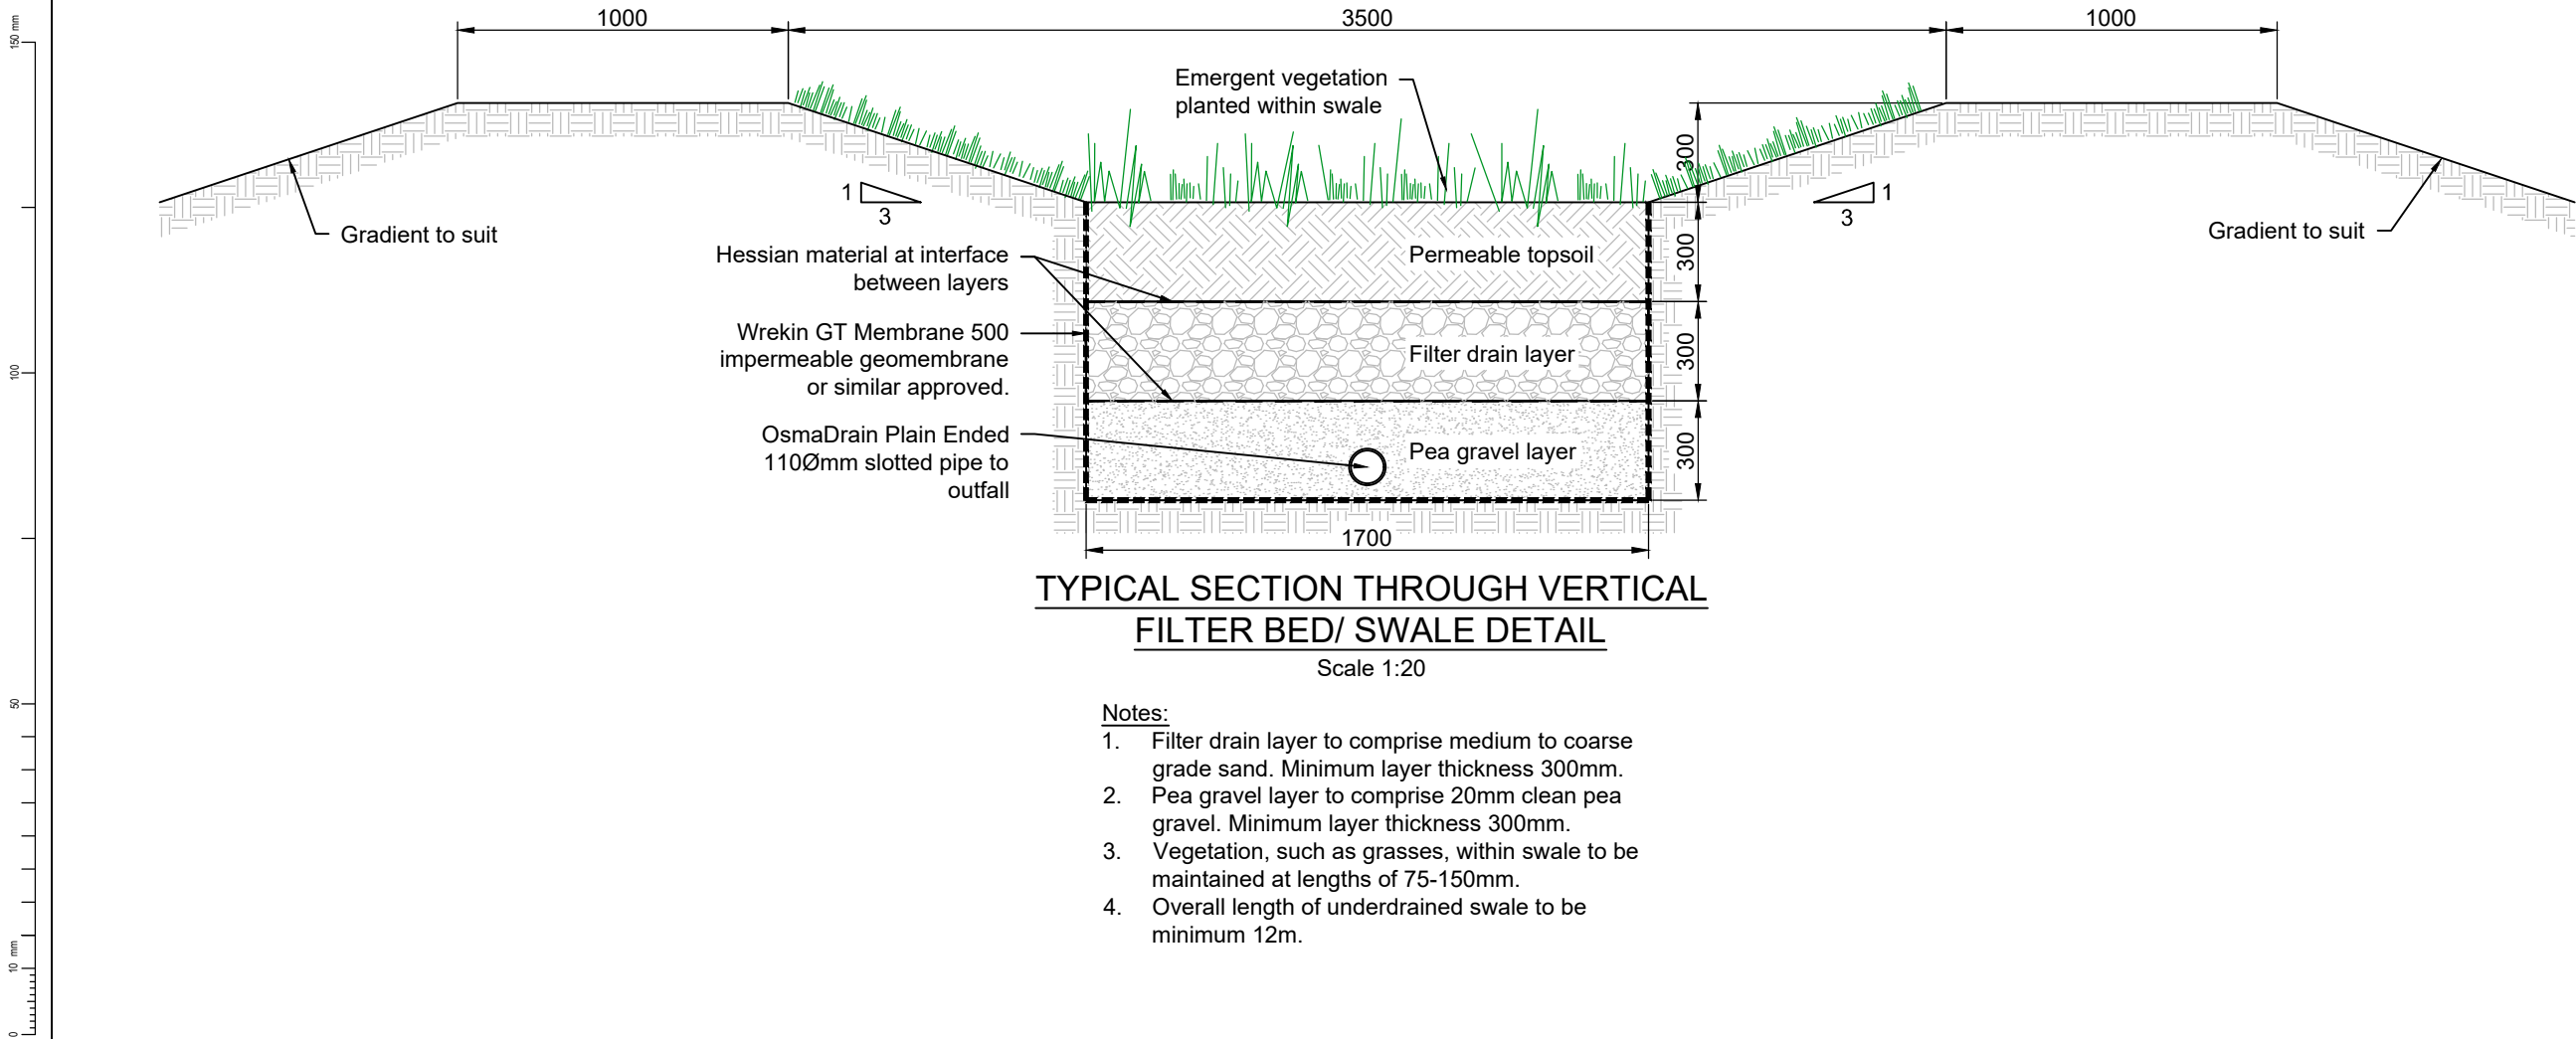

PRELIMINARY

Revision	Amendment	Approved	Revision Date	 Fareham Office +44 1329 822021 Modulus House, Salterns Lane, Fareham Hampshire PO16 0QS	Project				
P1	FIRST ISSUE	APT	14.06.2018		Knowle Lane Fair Oak				
P2	LAYER SEPARATION MATERIAL CHANGED	APT	21.06.2018		Sheet				
					Construction Detail Vertical Filter Bed/ Swale				
				Designed	Approved	Approved Date	Project No. FA E-F2191.00	Sheet No. SK002	Revision P2
				JPS	APT	21.06.2018			
				Drawn	Scales	AS SHOWN AT A3			