



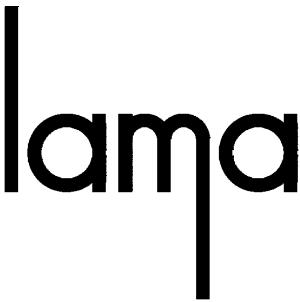

No.	Description	Date
P01	Issued for Client Review	21/04/23
P02	Issued for Planning	28/04/23

PURPOSE OF ISSUE		
PLANNING		
PROJECT		
MONKS LAKE		
SHEET		
PROPOSED SECTION		
Date	Drawn by	Checked by
21/04/23	SL	CM
Project number		Scale (@ A3)
2017		1 : 100
DRAWING NUMBER		REV
A105		P02

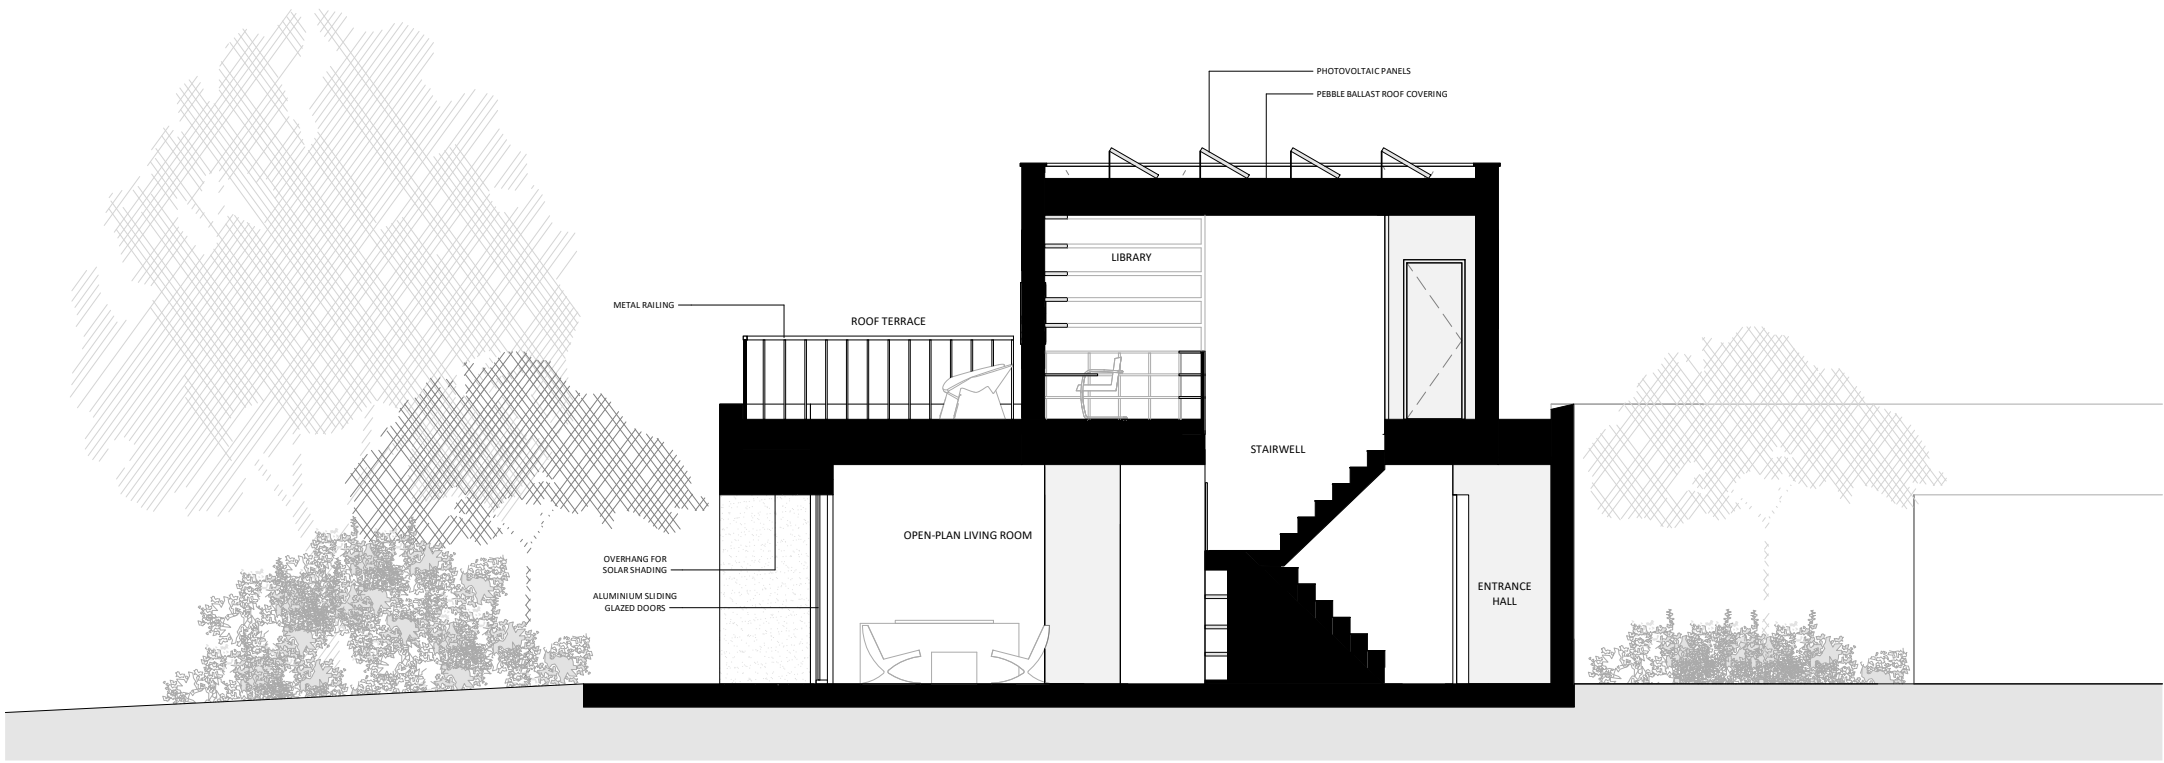

PROPOSED SECTION

