




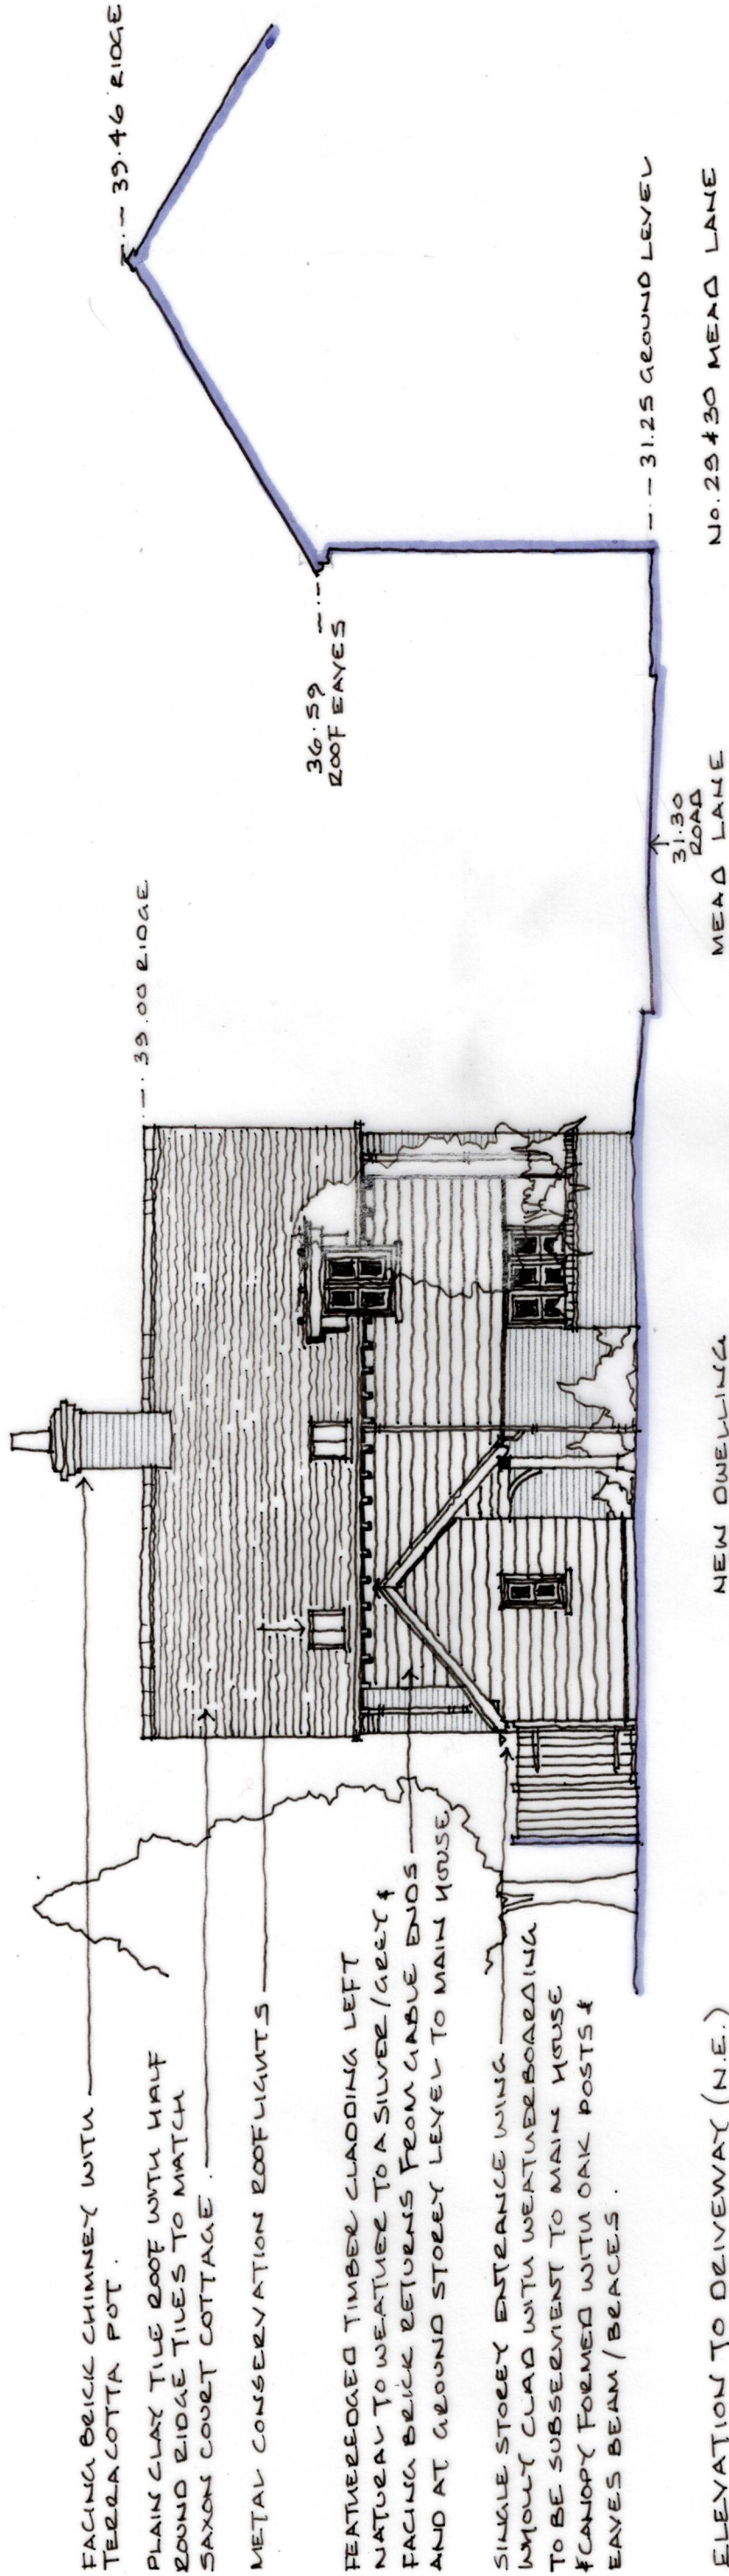

ELEVATION TO DRIVEWAY (N.E.)

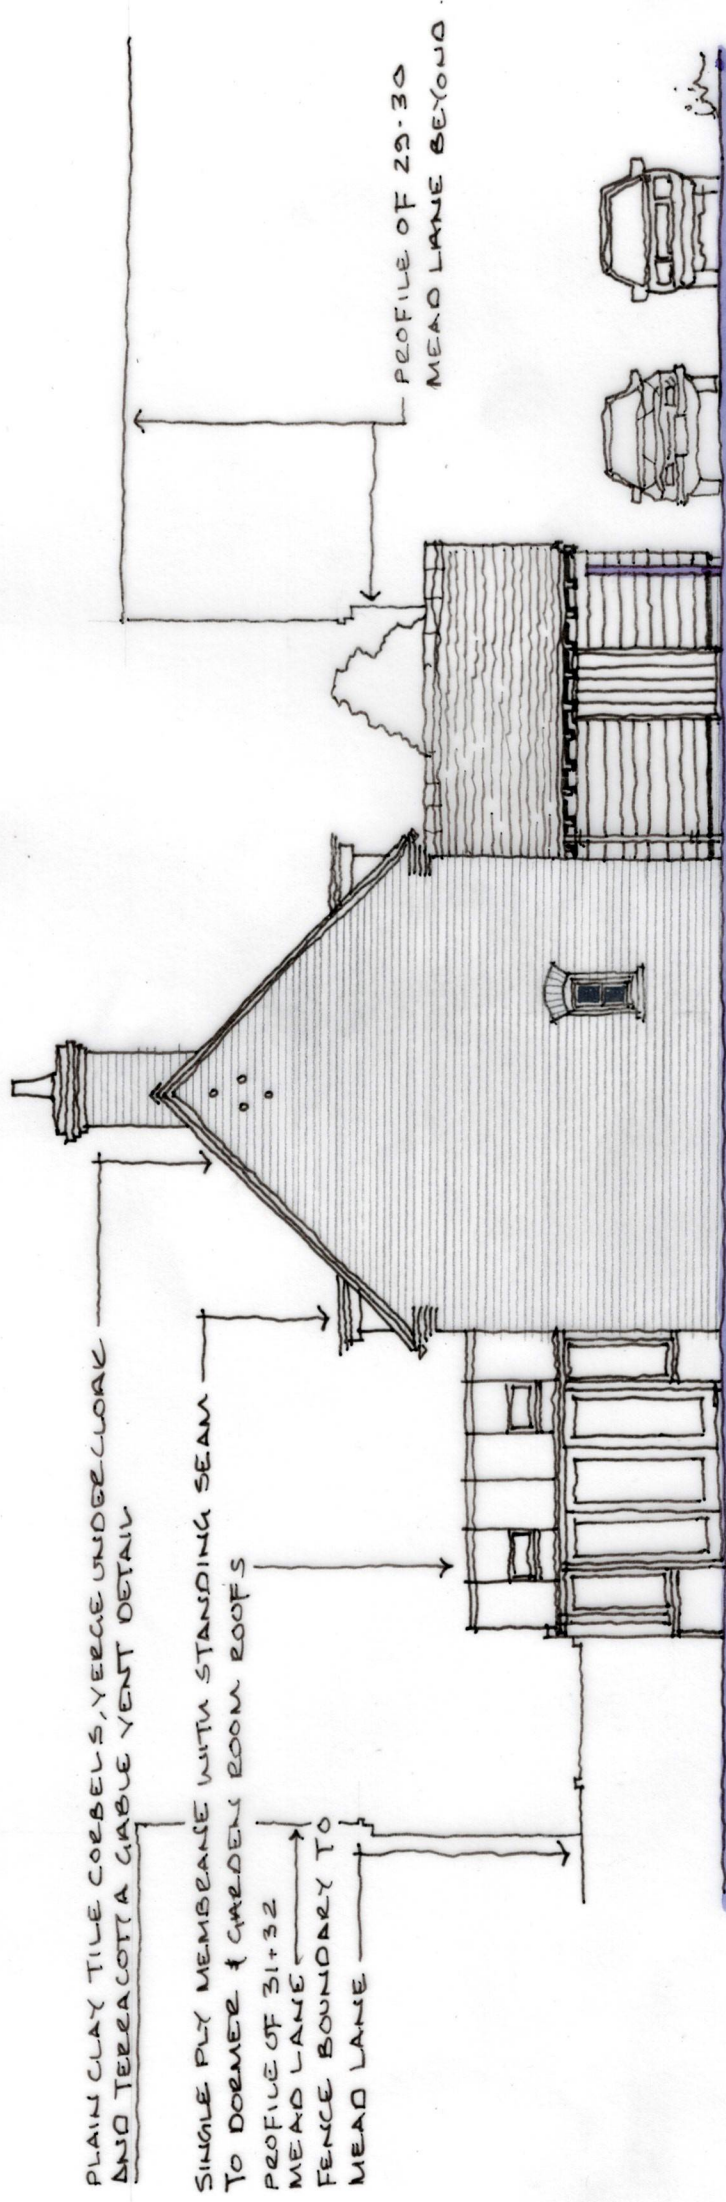

ELEVATION TO REAR BOUNDARY (S.E.)

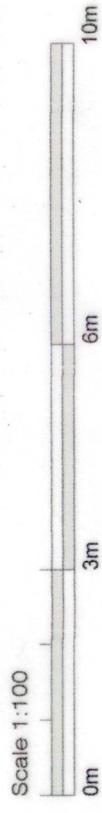

Sketch Scheme	
Client:	Mr T Grainger
Project:	Saxon Court Lodge
Drawing:	Elevations
	ETCHINGHAM MORRIS ARCHITECTURE LTD
	www.etchingham-morris.co.uk
The Studio Rear of 43 / 45 High Street Ringwood Hampshire BH24 1AD T: 01425 483155 F: 01425 483156 E: frontdesk@etchingham-morris.co.uk	
Date:	Jan 2023
Scale:	1:100 @ A3
ST508-42	