




C:\Users\glester\Motion\StaffSite - TP Projects\maeast 2211030\Drawings\Swept Paths TK-01,02,03 And 04.dwg

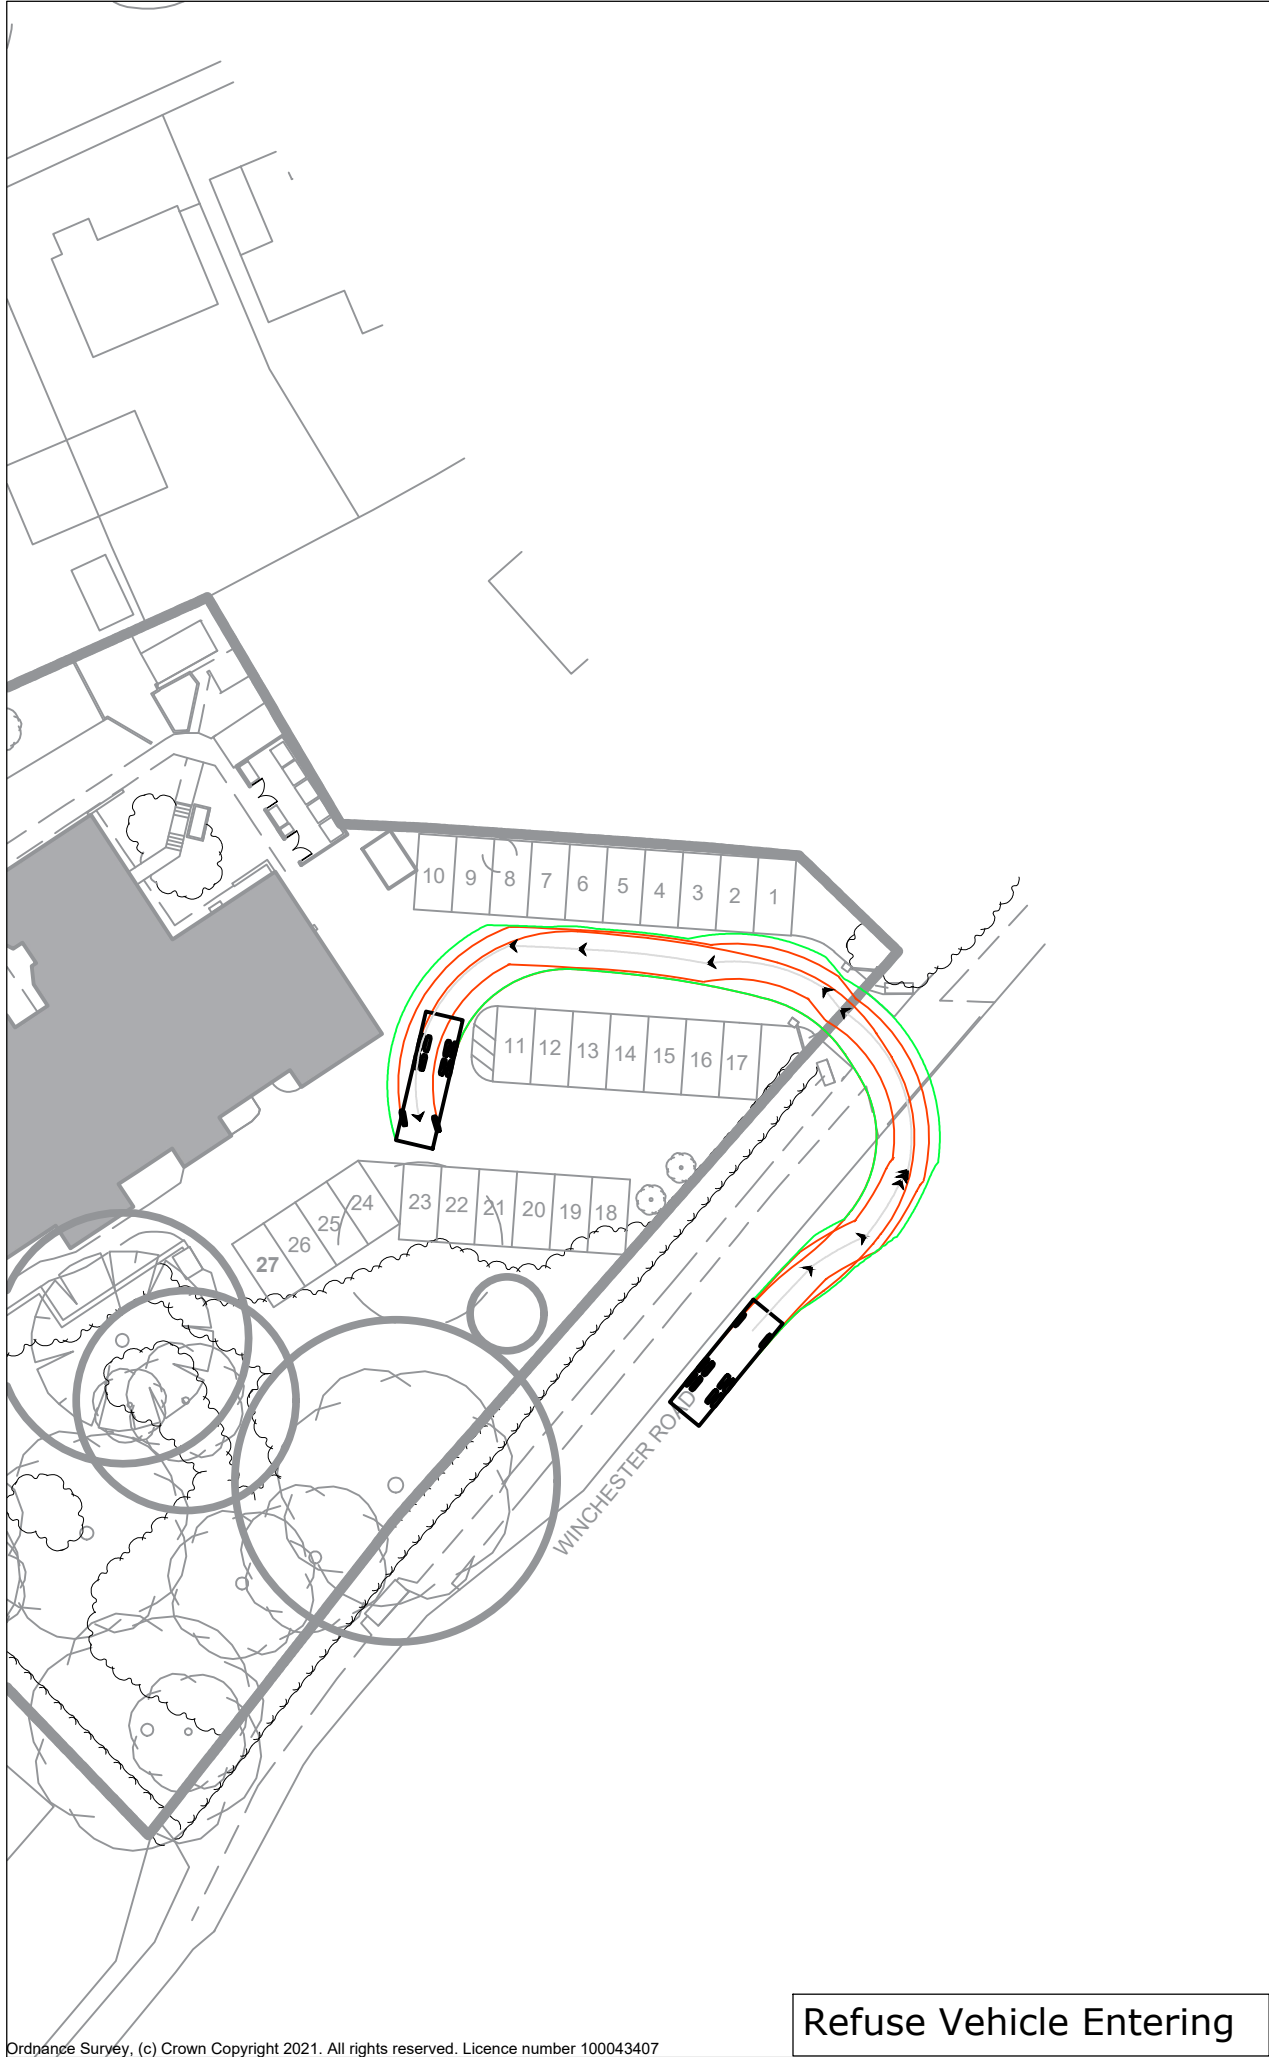

Refuse Vehicle Entering

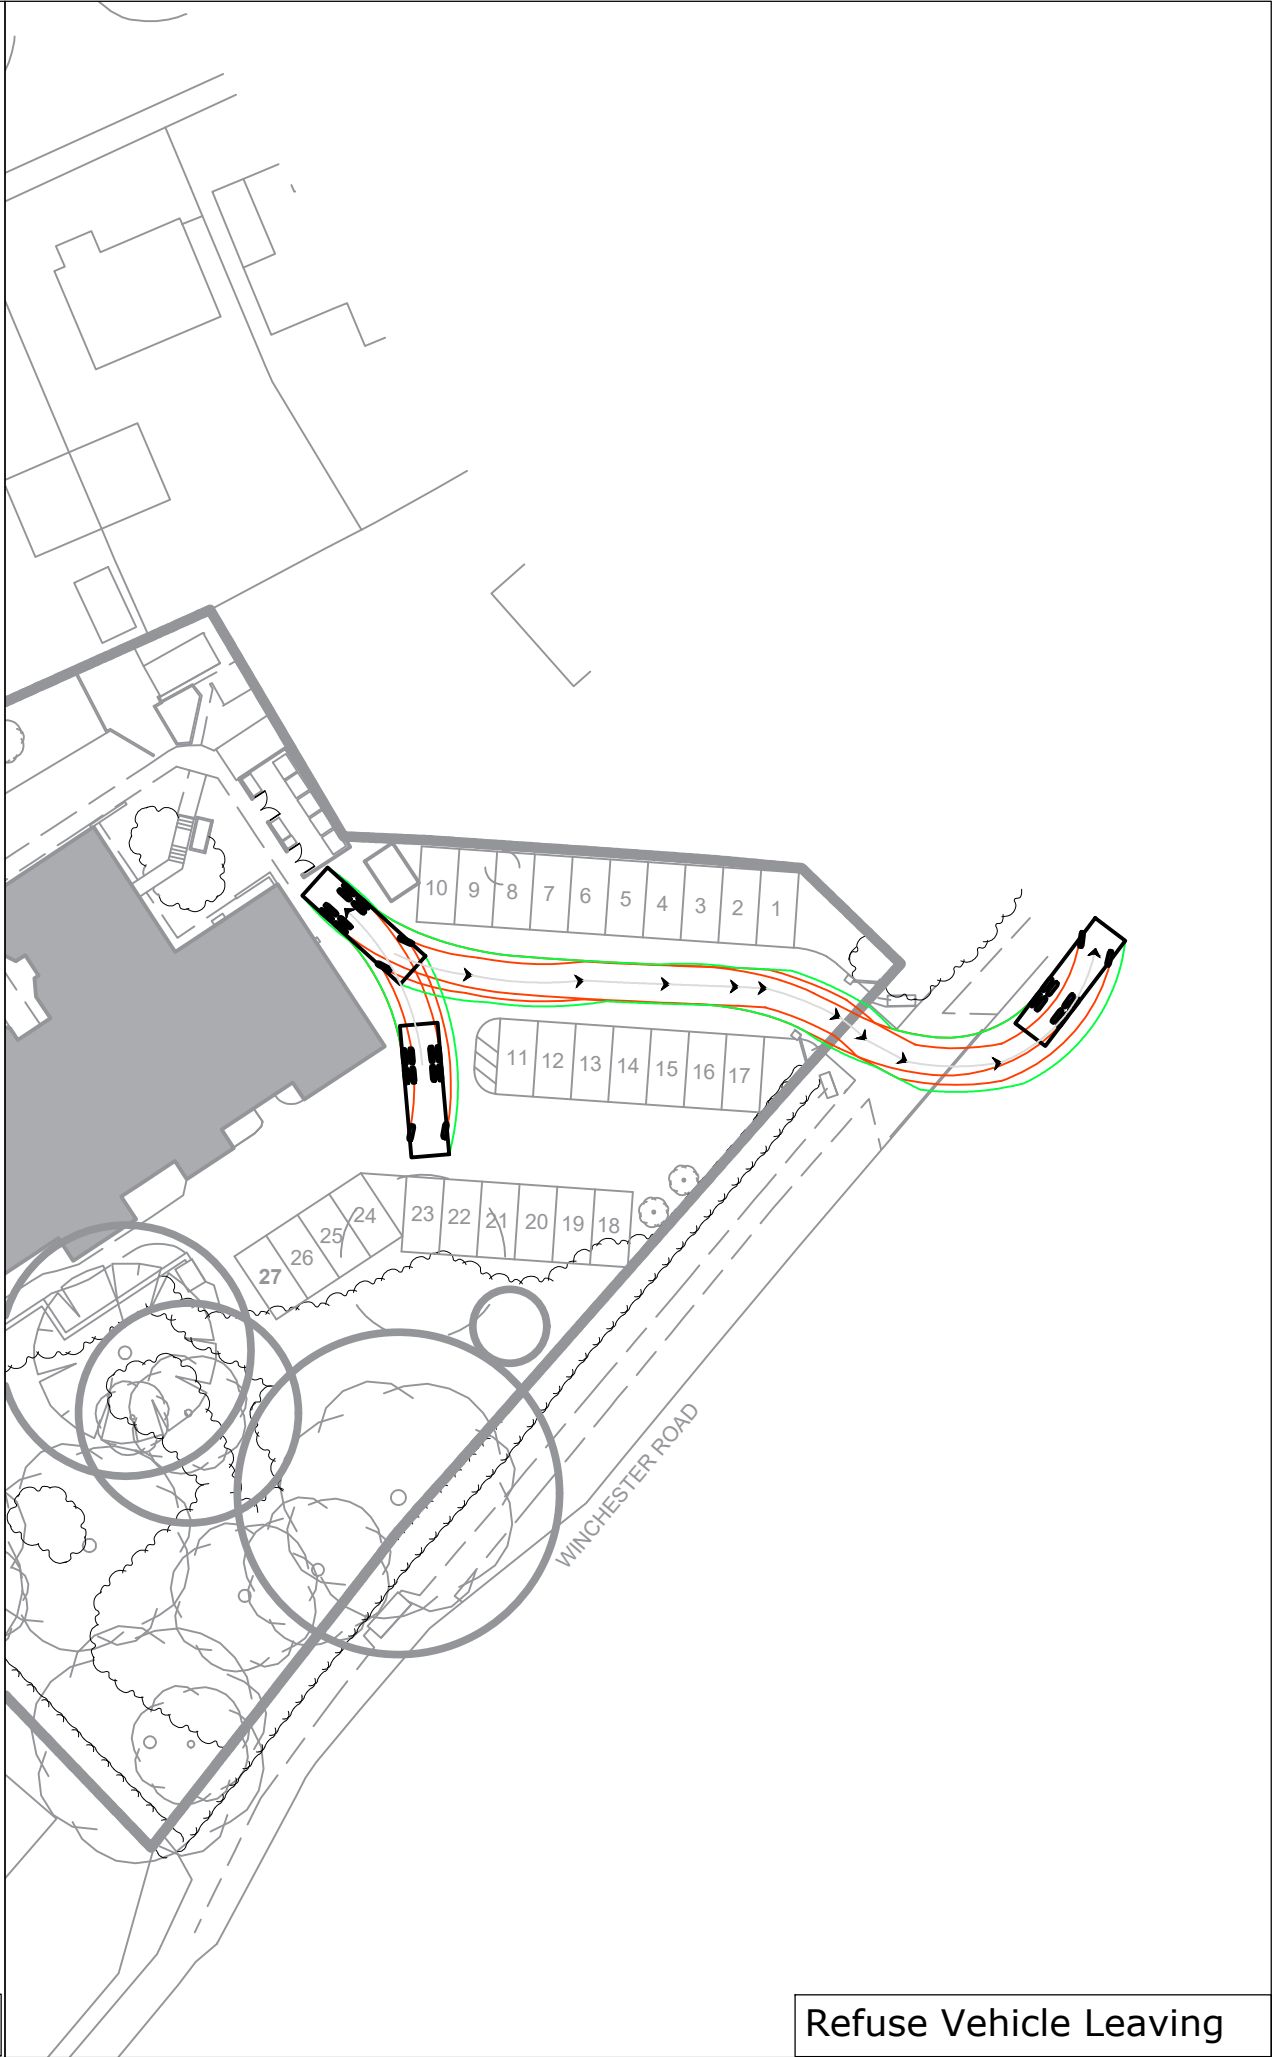

Refuse Vehicle Leaving

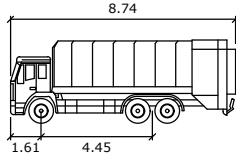

REFUSE 3AXLE

	metres
Width	: 2.50
Track	: 2.50
Lock to Lock Time	: 6.0
Steering Angle	: 35.3



84 North Street
Guildford
Surrey
GU1 4AU

Golden Cross House
8 Duncannon Street
London
WC2N 4JF

T: 01483 531 300 T: 020 8065 5208

www.motion.co.uk

Project:
Challoner House, Eastleigh

Title:
Swept Path Analysis
8.8m Refuse

Scale: 1:500 (@ A3)

Drawing:
2211030-TK01

Revision:
-