



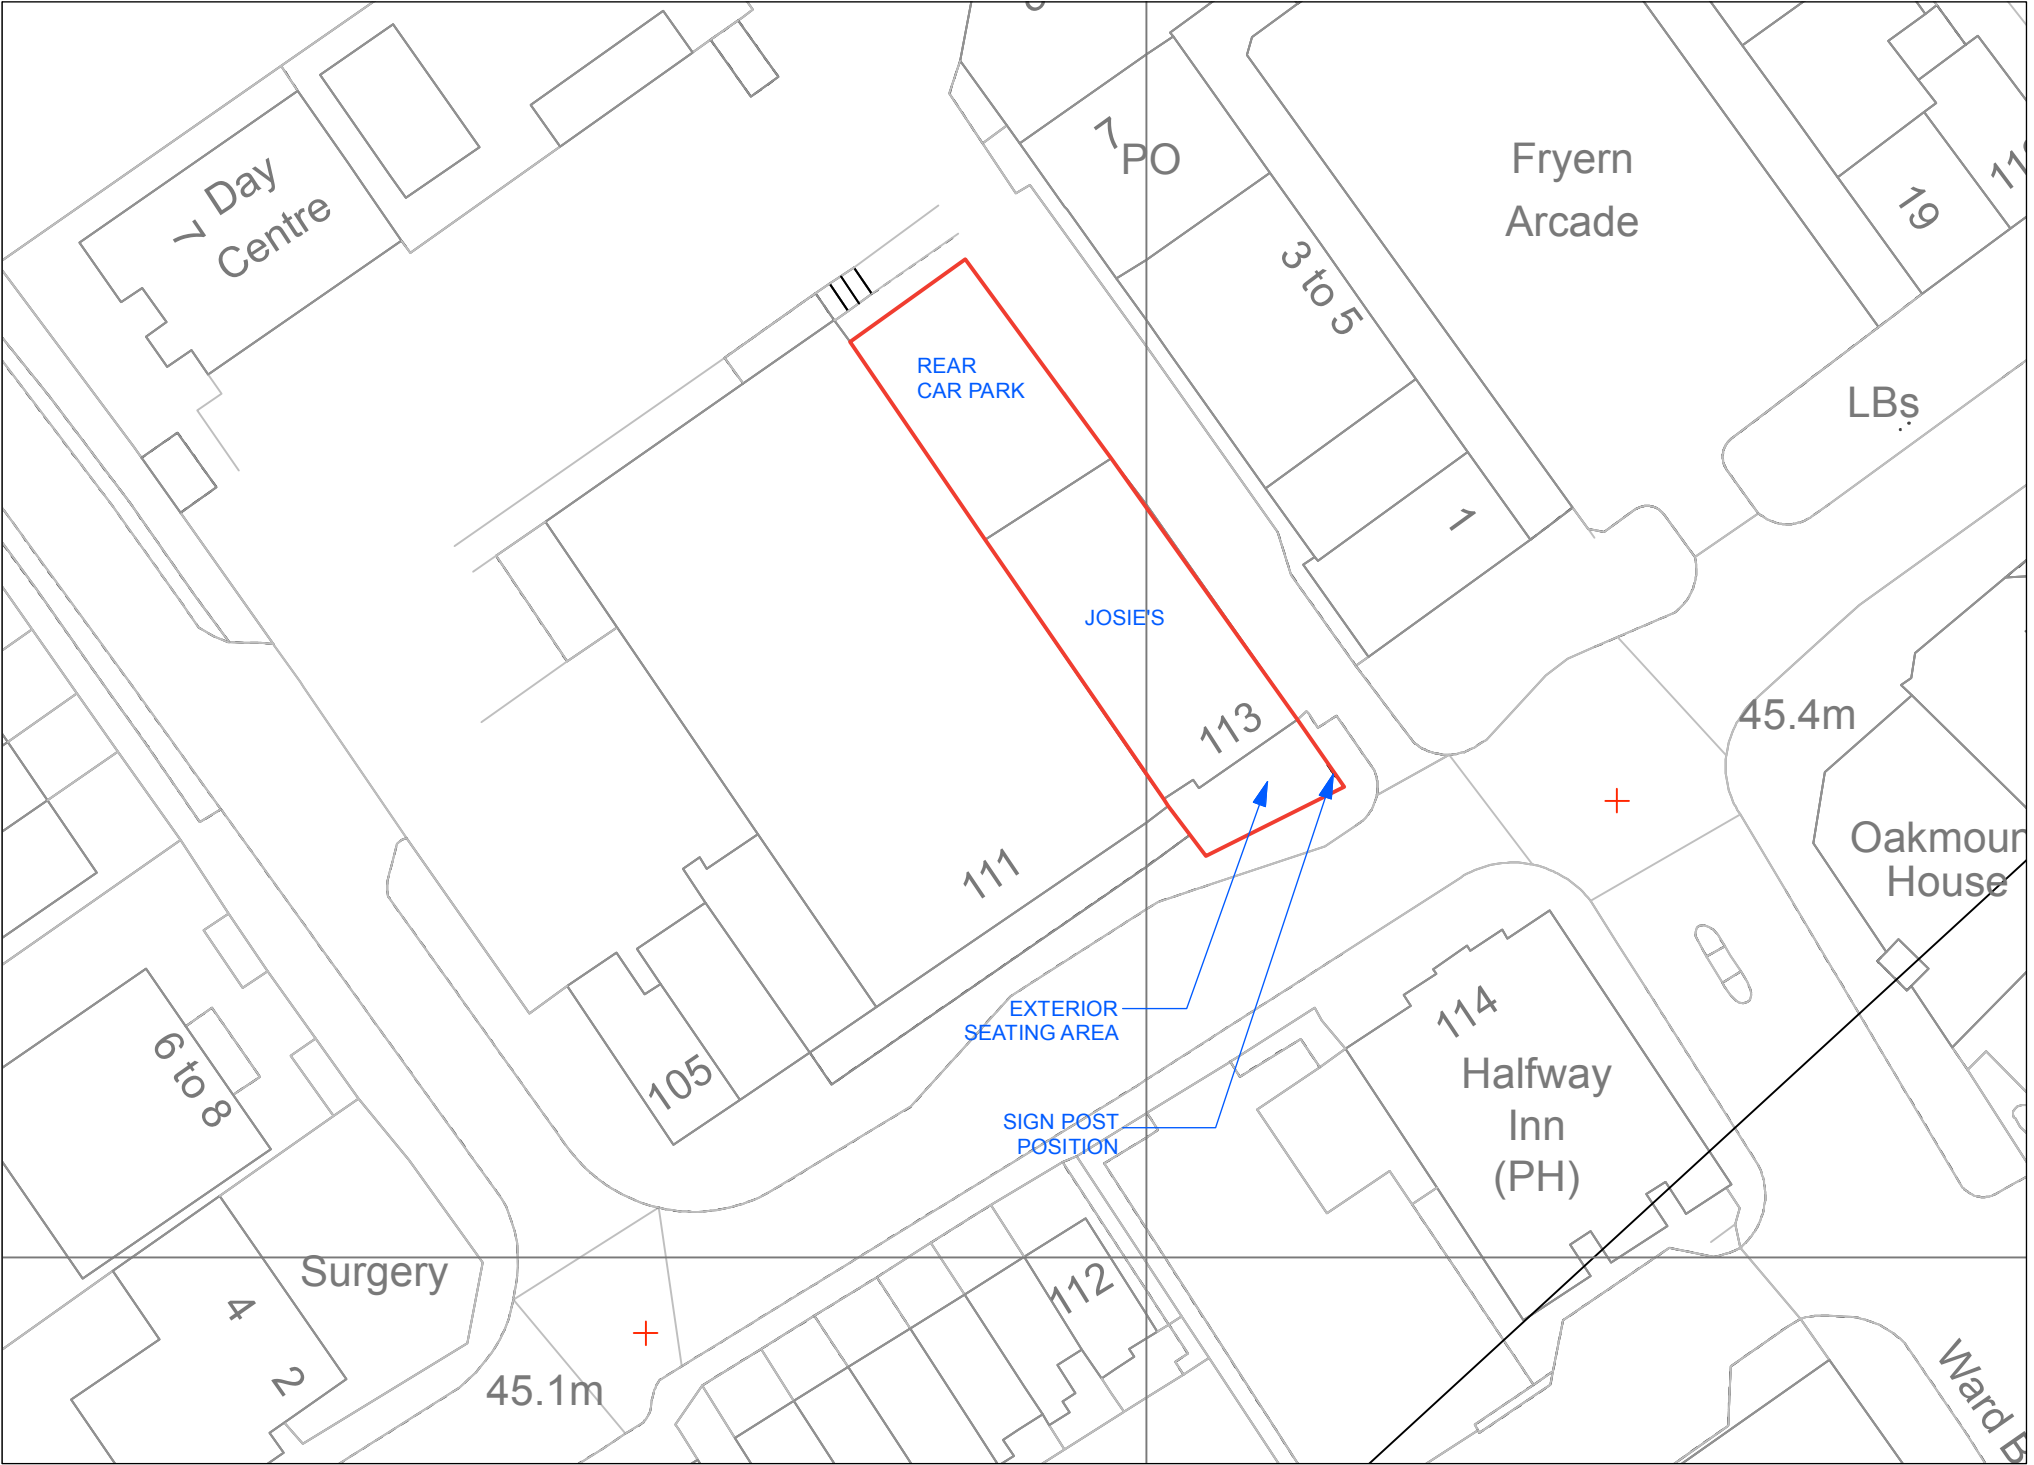

1 Location plan
Scale: 1:1250

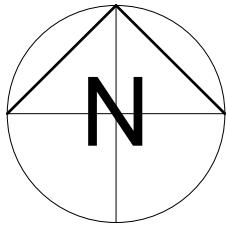

2 Block plan
Scale: 1:500

LOCATION AND BLOCK PLAN

CDM NOTATION		INSERT X IN BOX 1 OR 2												
NO RISK/HAZARD DESIGNER HAS CHECKED THIS DRAWING & HAS IDENTIFIED NO INHERENT RISK ITEMS WITHIN MANUFACTURE, INSTALLATION, MAINTENANCE AND CUSTOMER OR STAFF OPERATION.	BOX 2	RH 1 LOCATE TAG NEXT TO RISK ITEM	1.DESIGNER'S DESCRIPTION OF RISK: DATE: 00/00/00		DRAWING STATUS		NOTE	REVISION NOTE			DRAWING TITLE LOCATION AND BLOCK PLAN			
			2.PARTY TO ADVISE ON REMOVAL OF RISK: DATE: 00/00/00											
			3.HOW RISK REMOVED/MANAGED: DATE: 00/00/00											
RISK/HAZARD IDENTIFIED DESIGNER HAS IDENTIFIED A RISK ATTACHED TO ITEMS WITHIN THIS DRAWING. THESE RISKS CANNOT BE REMOVED BY DESIGNER. DESIGNER REQUIRES INPUT BY NOMINATED PARTIES TO ENABLE SUBSEQUENT REMOVAL OF RISK. IF BOX 2 TICKED - COMPLETE BELOW AS REQUIRED.	BOX 2	RH 2 LOCATE TAG NEXT TO RISK ITEM	1.DESIGNER'S DESCRIPTION OF RISK: DATE: 00/00/00		DRAWING STATUS		NOTE	REVISION NOTE			DRAWING TITLE LOCATION AND BLOCK PLAN			
			2.PARTY TO ADVISE ON REMOVAL OF RISK: DATE: 00/00/00											
			3.HOW RISK REMOVED/MANAGED: DATE: 00/00/00											
											DRAWN BY CW	CLIENT Josie's		
											SCALE @ A3 VAR	PROJECT 113 Winchester Rd, Chandlers Ford		
											DRAWING NO 09-03	DATE 2022.08		
											REVISION 2023.05.03	JOB NO 1300		
											E ENGAGING INTERIORS		Office : 01273 569133 Mobile : 0799 097 4480 E mail : crispin@engaginginteriors.uk www.engaginginteriors.uk	