

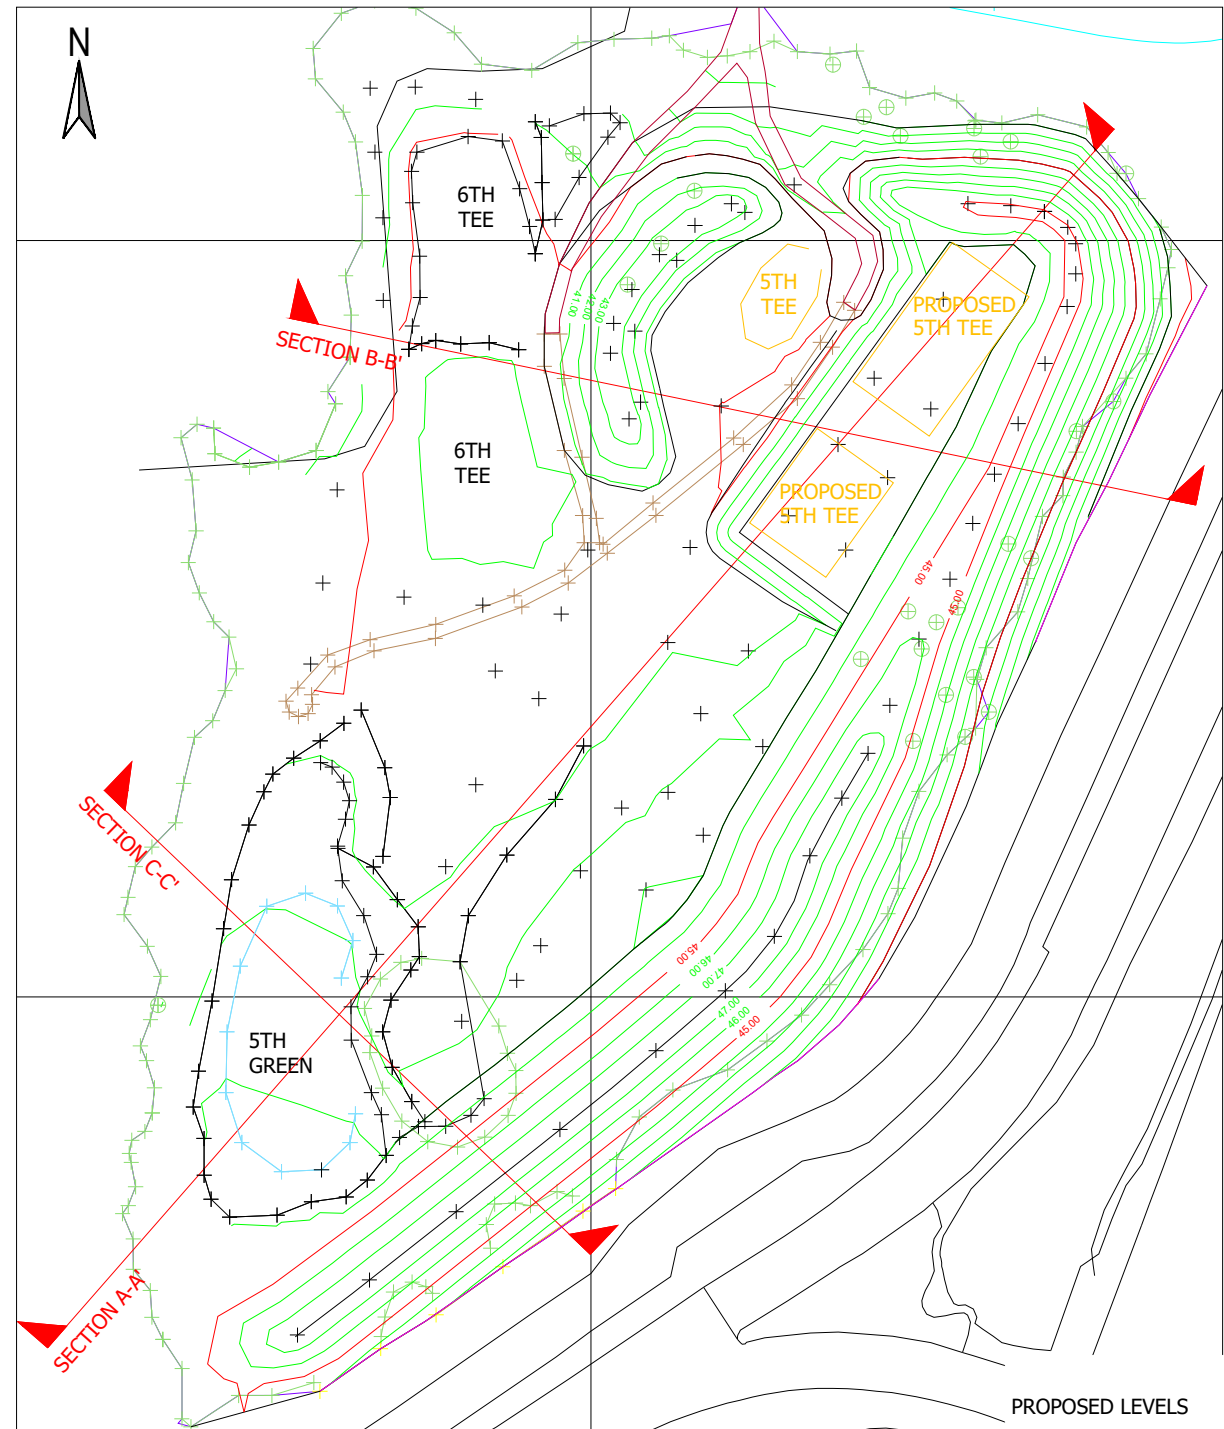
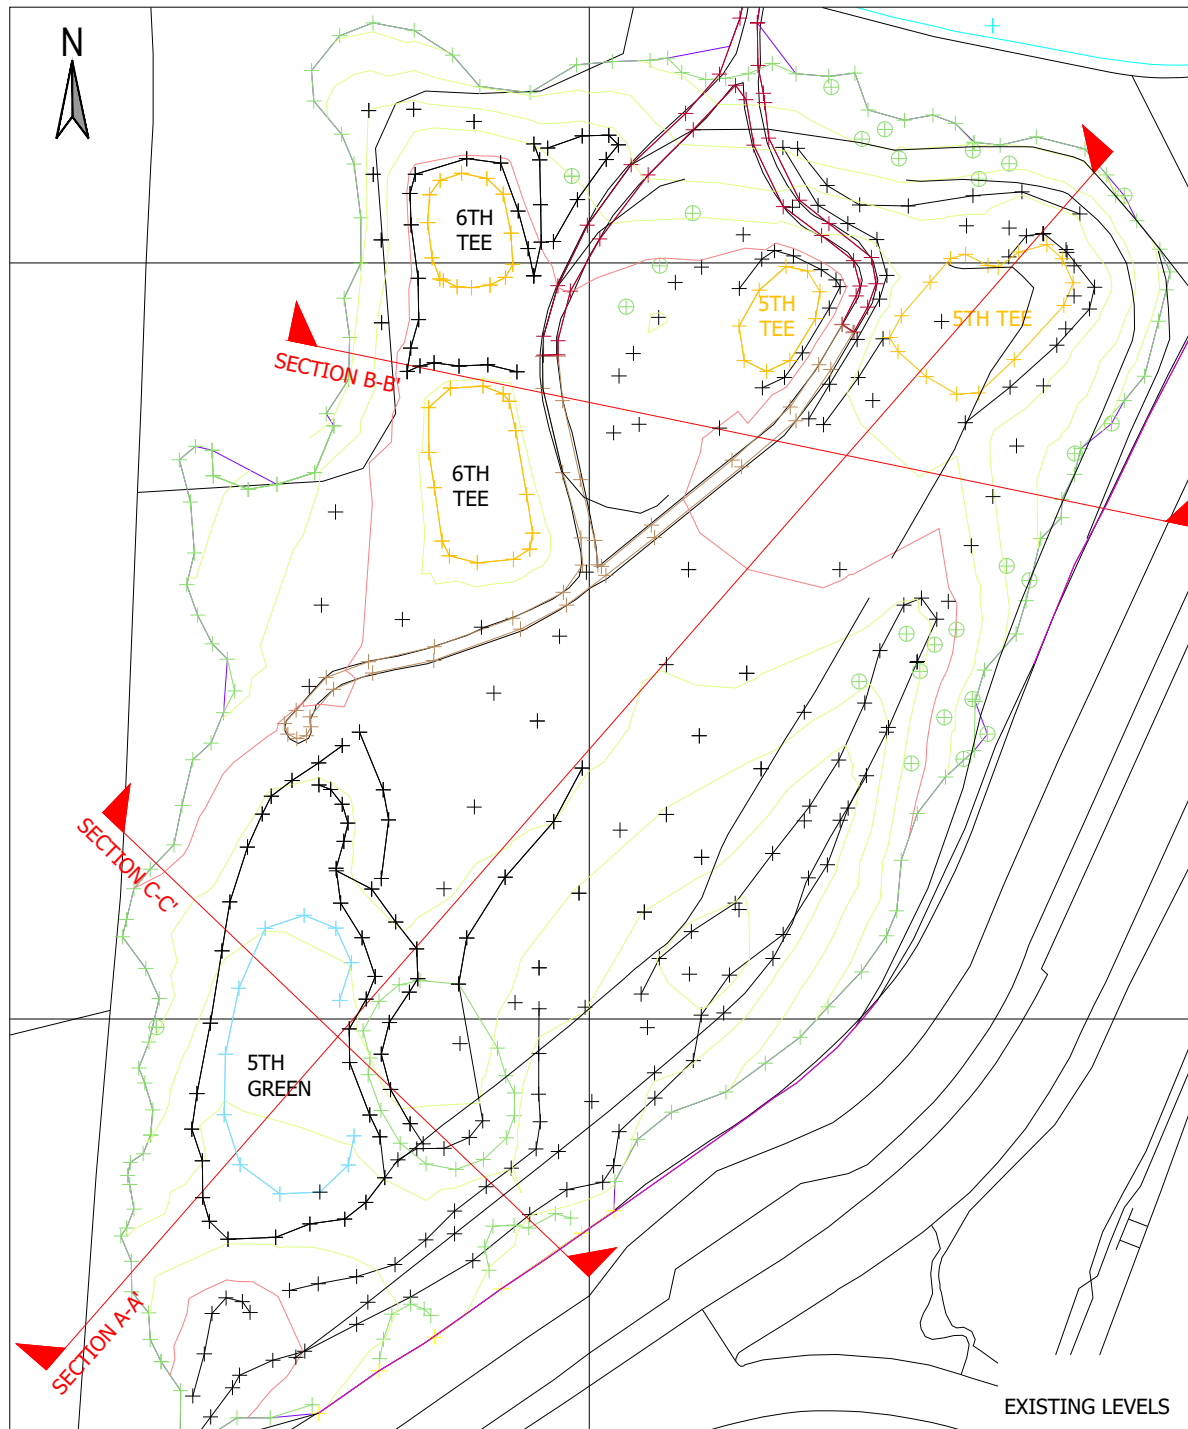


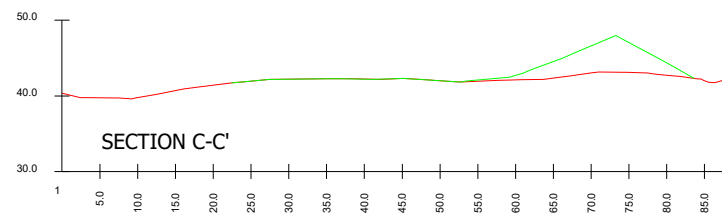

- KEY:**
- OVERLAND FLOW
 - TEE
 - GREEN

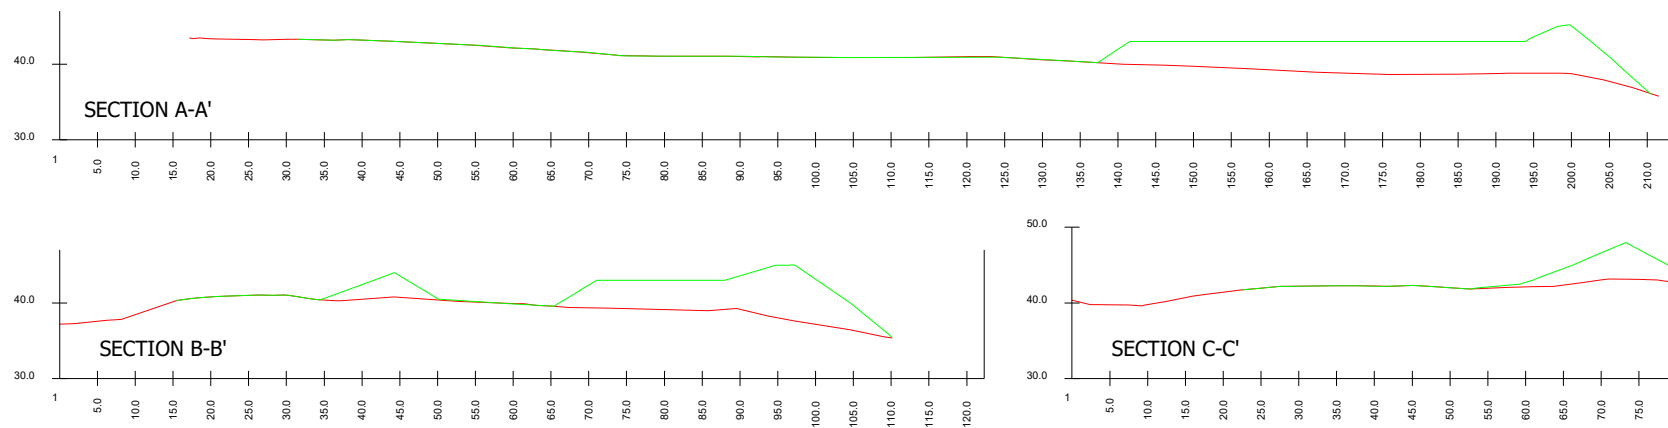

INERT RECYCLING UK LIMITED							
BOUNDARY LAKES GOLF COURSE HOLE 5							
PROPOSED IMPROVEMENT WORKS SCREENING BUND OPTION 2							
Drawing Number IRUK-AGS-HLE-05	Drawn DJE	Date 21-03-22	Approved	Date	Issue W1	Sheet 1 OF 1	Scale @ A3 1:1000
 INERT SURVEYING & DESIGN LIMITED +44 (0)1962 717627 +44 (0)17801 353650 david.evans@inertrecycling.co.uk				HIGHBRIDGE ESTATES HIGHBRIDGE ROAD HIGHBRIDGE SO50 6HS 			