




KEY:

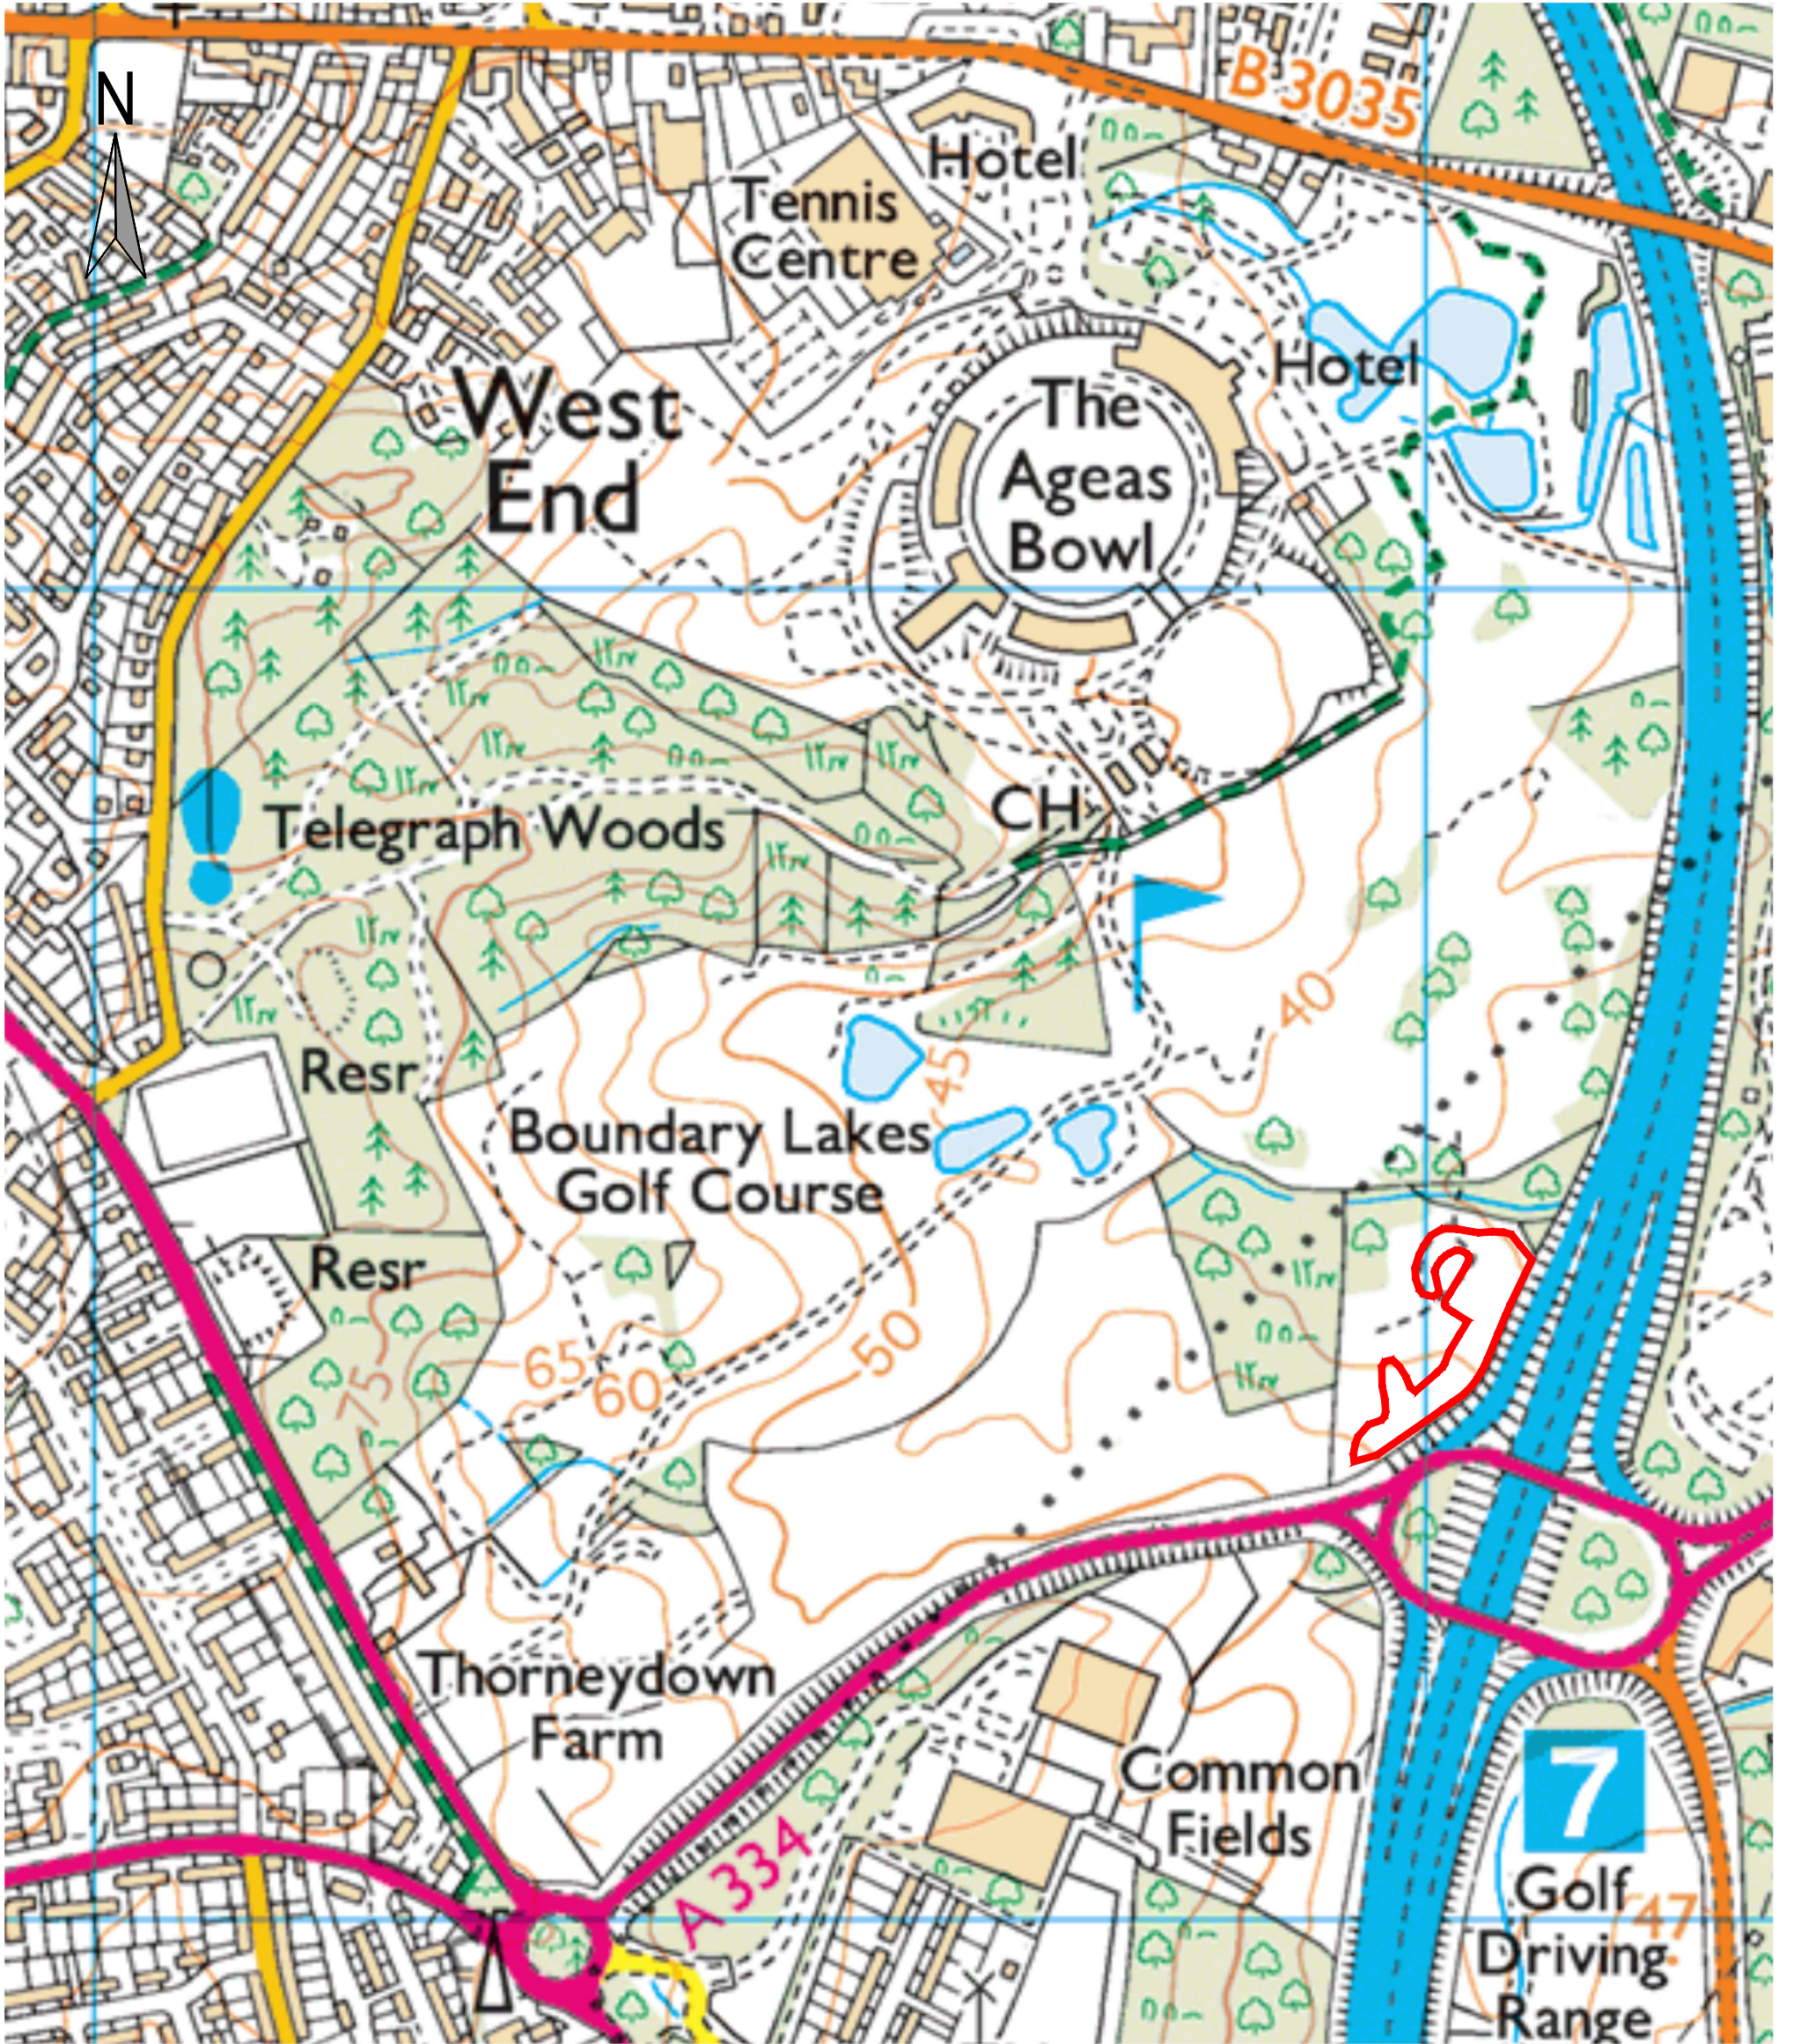

APPLICATION BOUNDARY

0 50 100 150 200 250 m
SCALE 1:5000

INERT RECYCLING UK LIMITED

BOUNDARY LAKES GOLF COURSE
HOLE 5

PROPOSED IMPROVEMENT WORKS
LOCATION PLAN

Drawing Number	Drawn	Date	Approved	Date	Issue	Sheet	Scale @
LOC-01	DJE	APR23			W2	1 OF 1	A3 1:5000
INERT SURVEYING & DESIGN LIMITED				HIGHBRIDGE ESTATES HIGHBRIDGE ROAD HIGHBRIDGE SO50 6HS			
+44 (0)1962 717627 +44 (0)7801 353650 david.evans@inertrecycling.co.uk							