

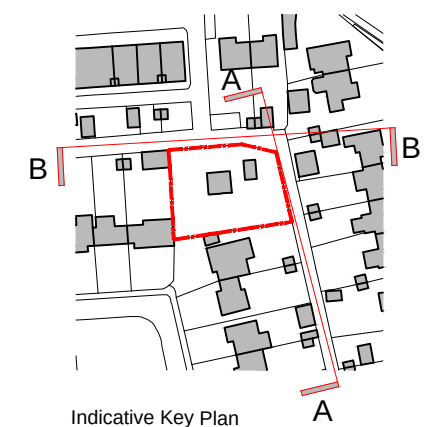


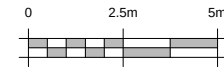


Indicative Key Plan

Note !
All information is based on
OS import only - all subject
to level confirmation on site

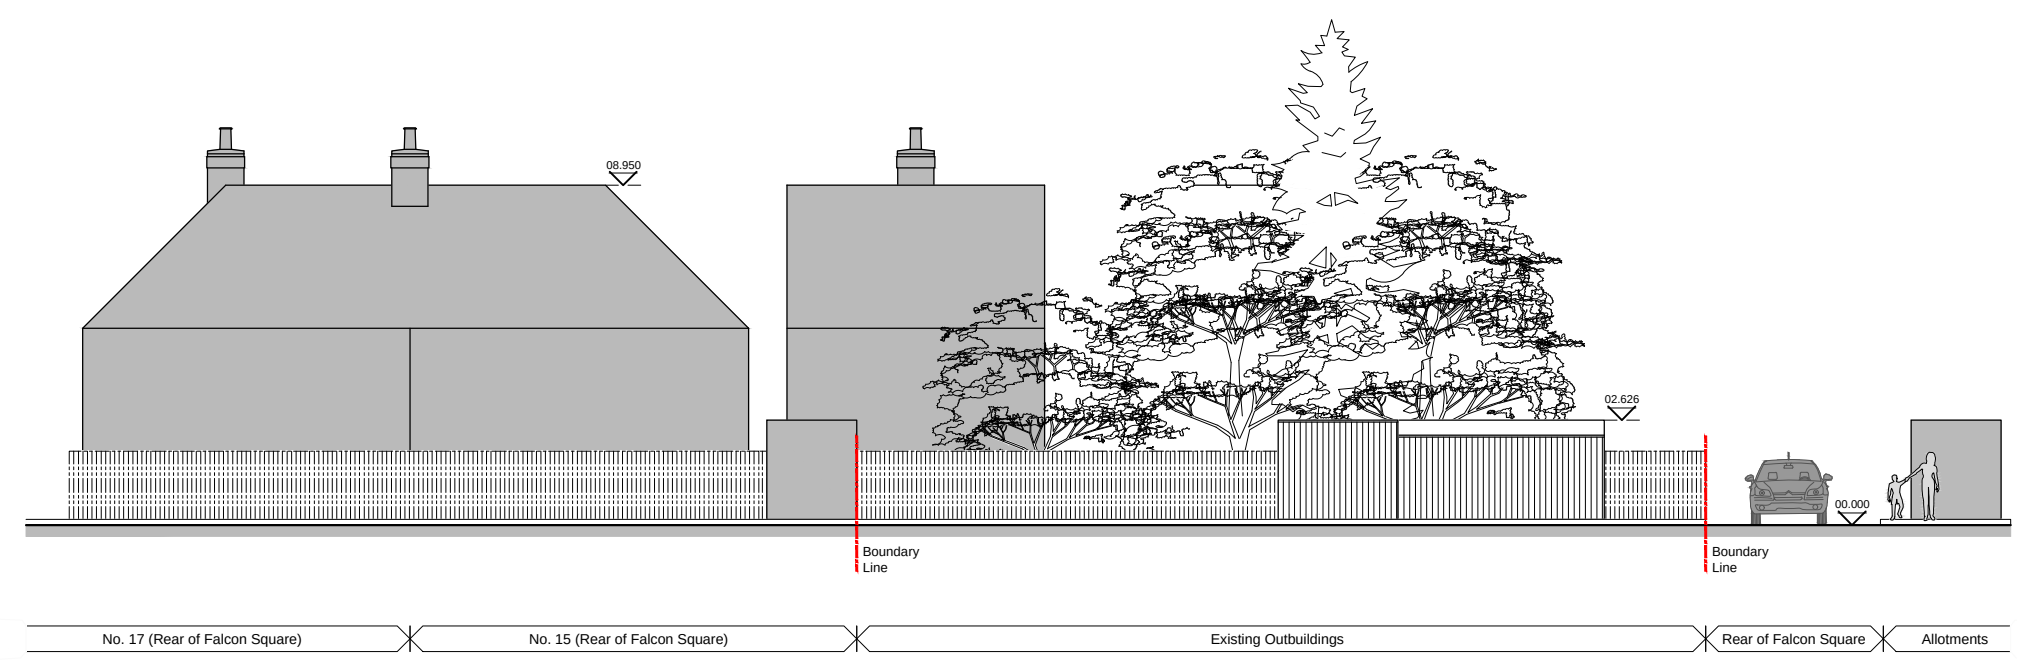

Street Scene A-A

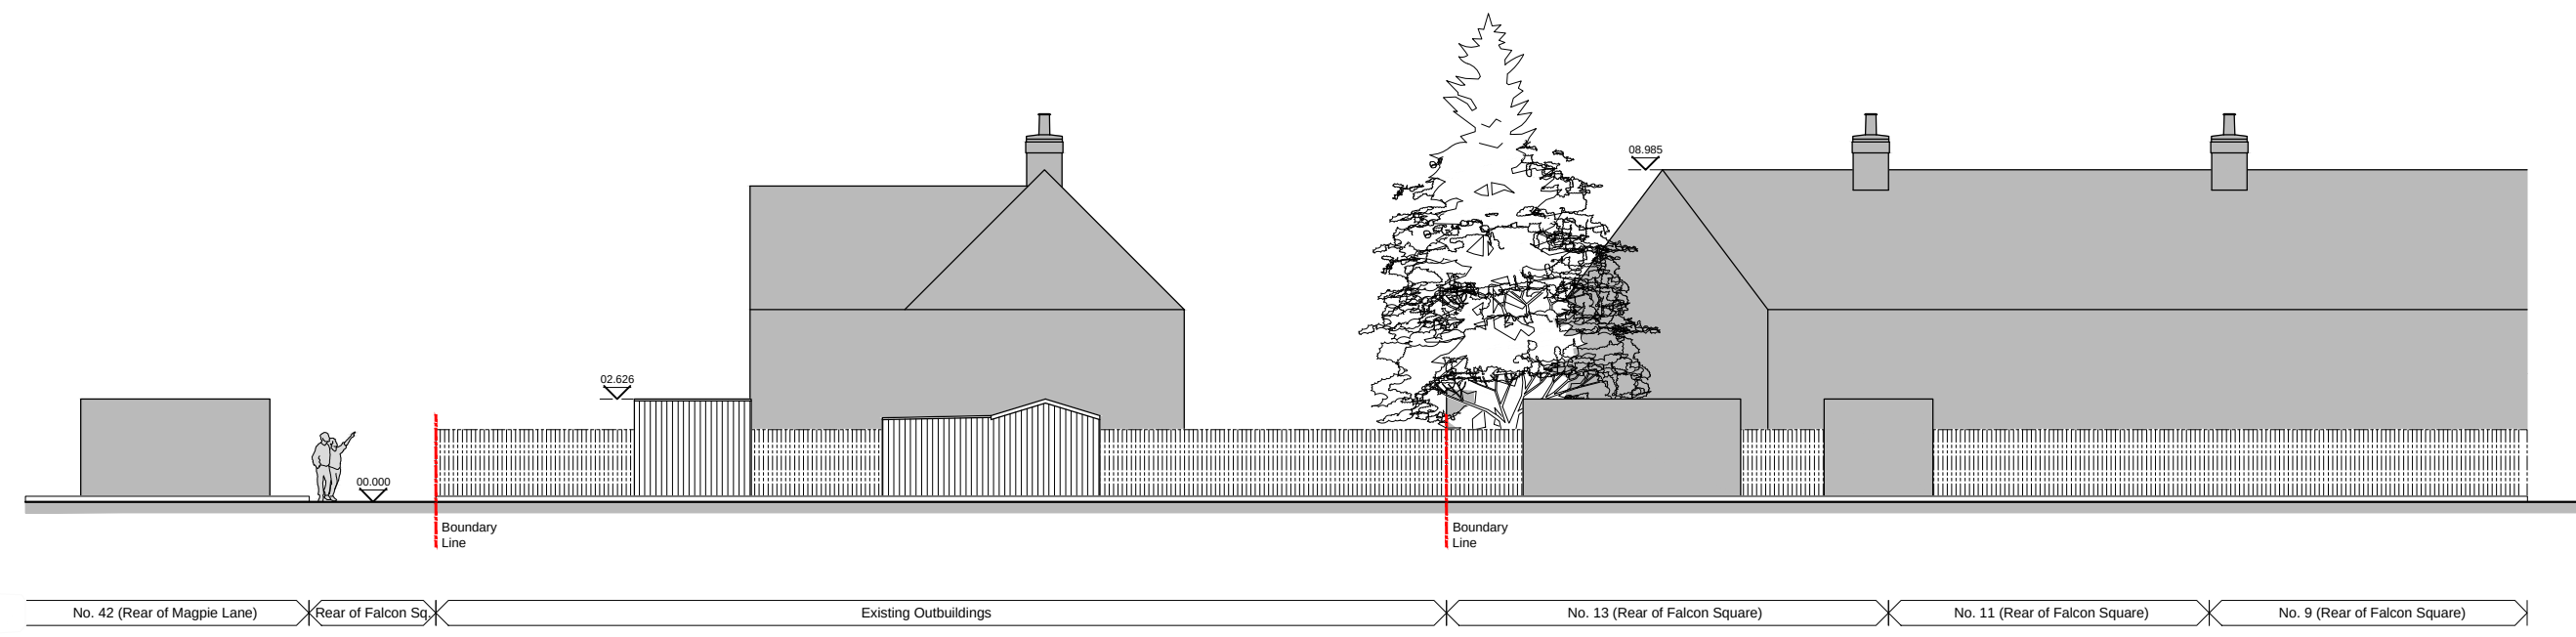

Street Scene B-B

REV.	DATE	REVISIONS:	BY	STATUS:	CLIENT: Doswell Projects		PROJECT: Nightingale Avenue Eastleigh SO50 9JA		 architecture planning masterplanning Broadmede House, Farnham Business Park, Weydon Lane, Farnham, Surrey GU9 8QT. info@osparchitecture.com www.osparchitecture.com Tel: 01252 267878 © 2023 OSP Architecture Limited Company Registration No. 267895
				Planning	SCALE: 1:200 (A3 ORIGINAL)		DRAWING: Existing Street Scene A and B		
					DRAWN: ajg	22206	S103	—	
					DATE: 23/03/23				
© COPYRIGHT EXISTS ON THE DESIGNS AND INFORMATION SHOWN ON THIS DRAWING				This drawing may be scaled or cross referenced to the scale bar for planning application purposes only. Do not scale for any other purpose, use figured dimensions only. Subject to site survey and all necessary consents. All dimensions to be checked by user and any discrepancies, errors or omissions to be reported to the Architect before work commences. This drawing is to be read in conjunction with all other relevant materials. OS Licence No. 100007327					