

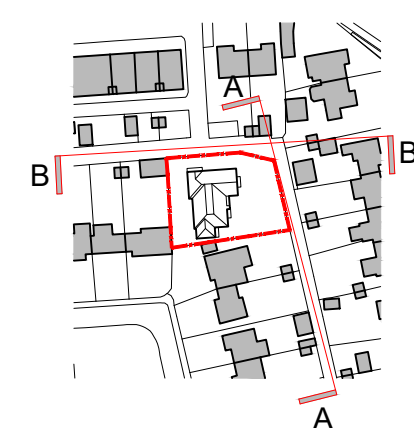


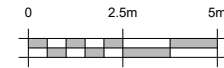

Indicative Key Plan

Note !

All information is based on OS import only - all subject to level confirmation on site

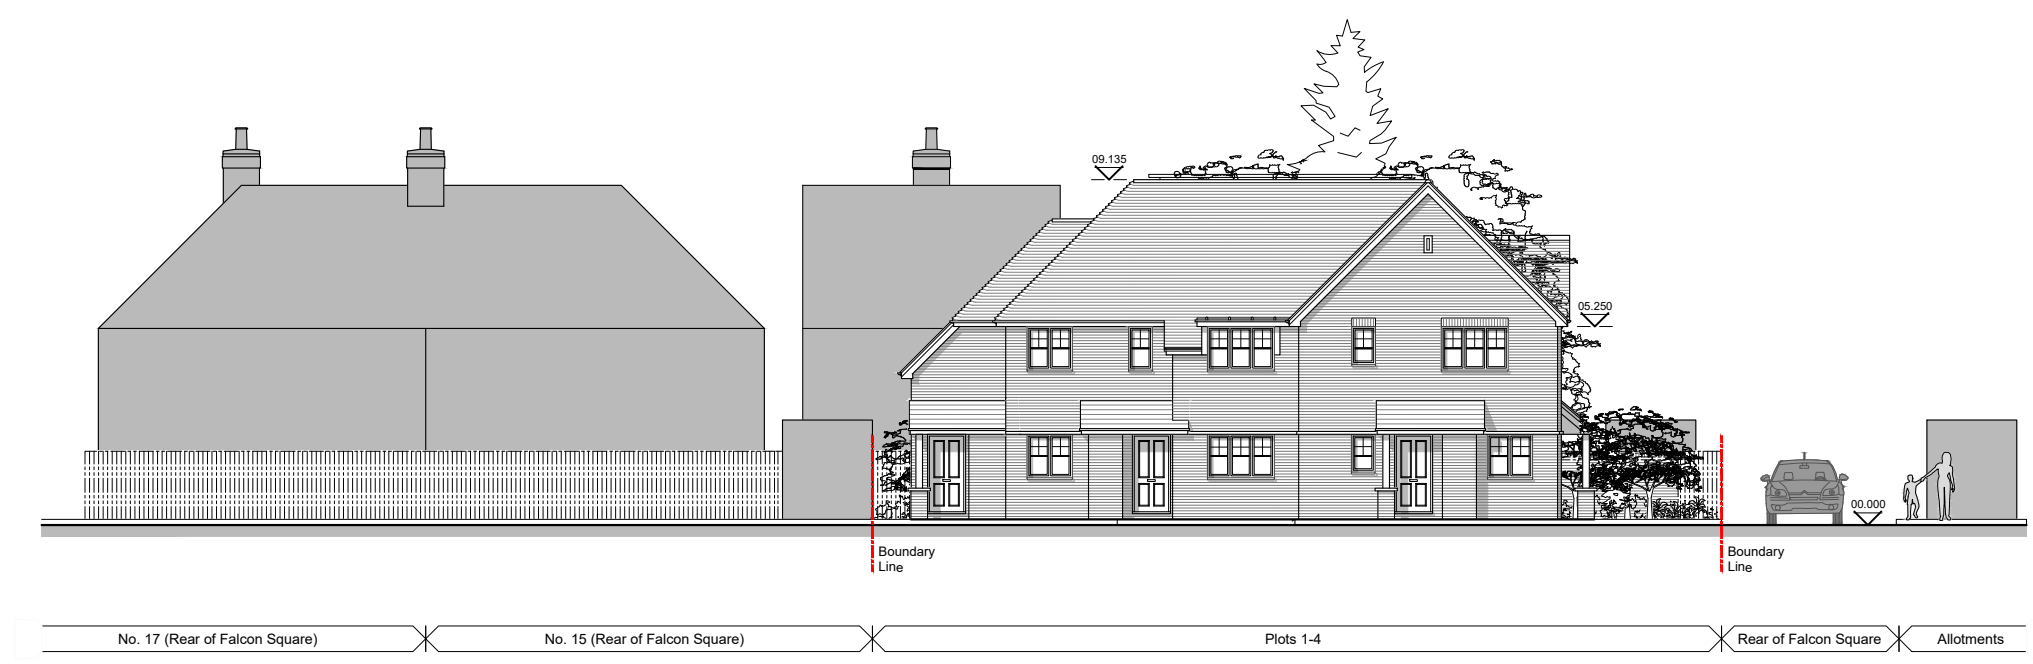

Street Scene A-A



Street Scene B-B

REV.	DATE	REVISIONS:	BY	STATUS:	CLIENT: Doswell Projects		PROJECT: Nightingale Avenue Eastleigh SO50 9JA		 architecture planning masterplanning Broadmede House, Farnham Business Park, Weydon Lane, Farnham, Surrey GU9 8QT. info@osparchitecture.com www.osparchitecture.com Tel: 01252 267878 ©2019 OSP Architecture Limited Company Registration No. 2078961
© COPYRIGHT EXISTS ON THE DESIGNS AND INFORMATION SHOWN ON THIS DRAWING This drawing may be scaled or cross referenced to the scale bar for planning application purposes only. Do not scale for any other purpose, use figured dimensions only. Subject to site survey and all necessary consents. All dimensions to be checked by user and any discrepancies, errors or omissions to be reported to the Architect before work commences. This drawing is to be read in conjunction with all other relevant materials. OS Licence No. 100007327				SCALE: 1:200 (A3 ORIGINAL)		DRAWING: Proposed Street Scene A and B			
				DRAWN: ajg		P103			
				DATE: 23/03/23		—			
Planning					22206				