



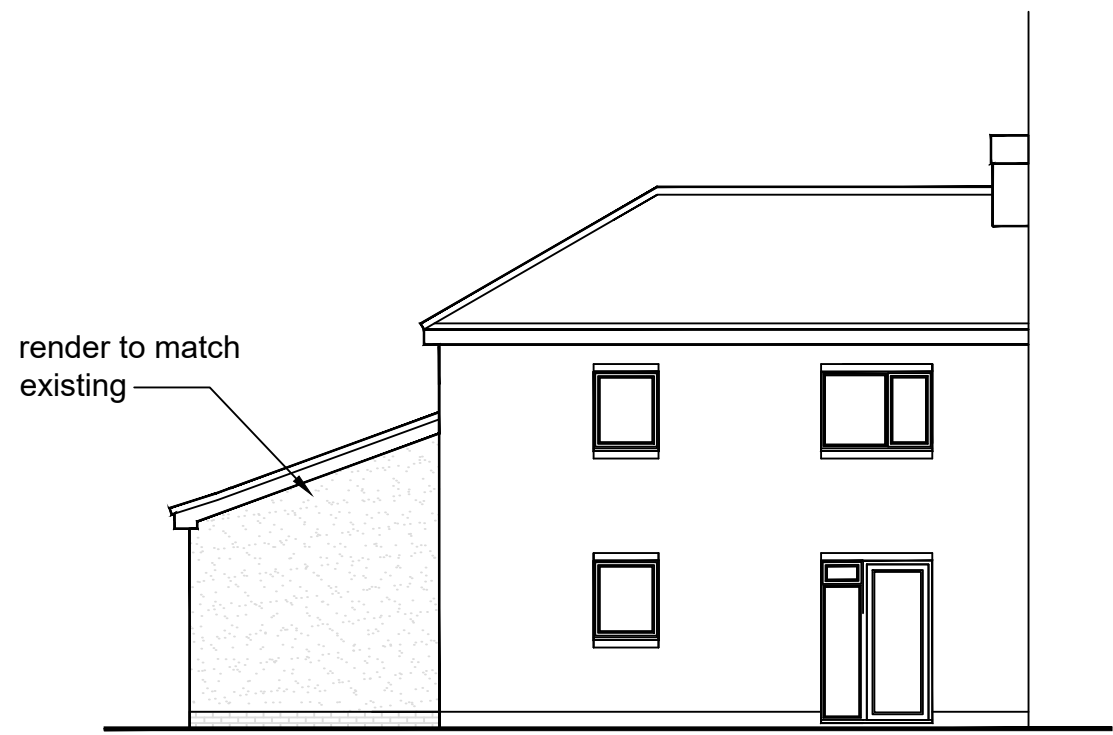


PROPOSED REAR ELEVATION 1:100



PROPOSED FRONT ELEVATION 1:50


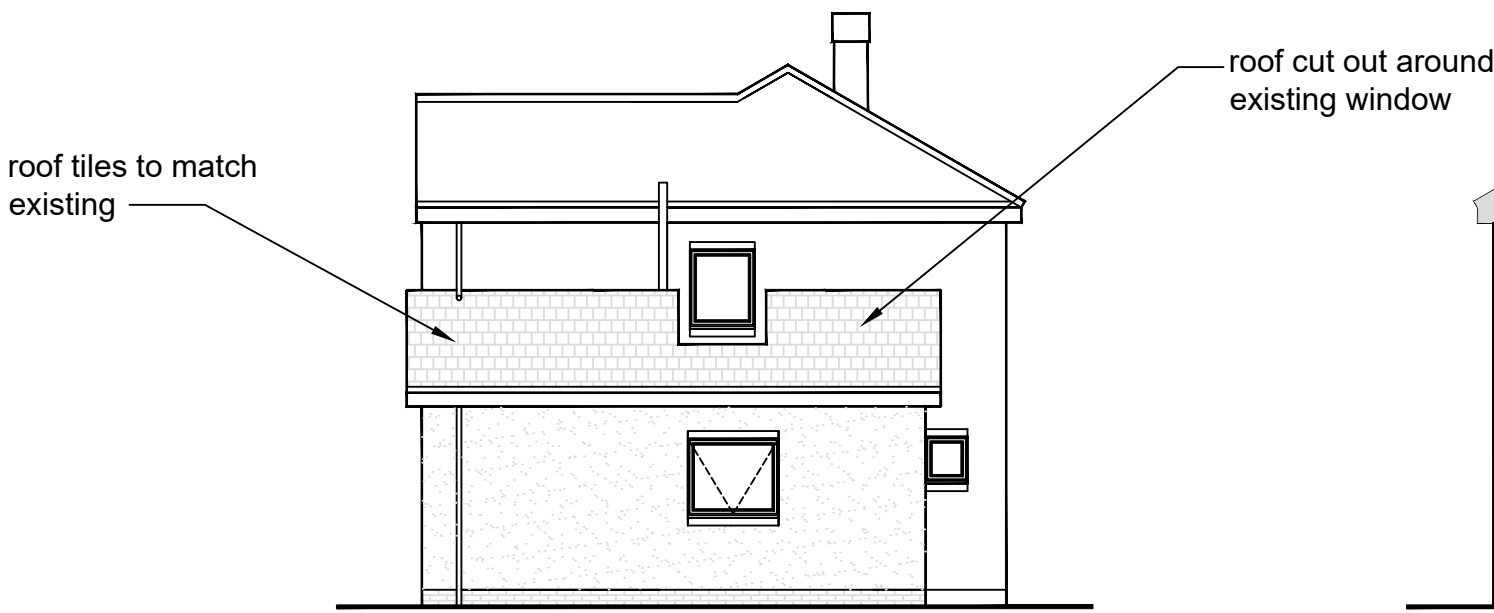


PROPOSED SIDE ELEVATION 1:50

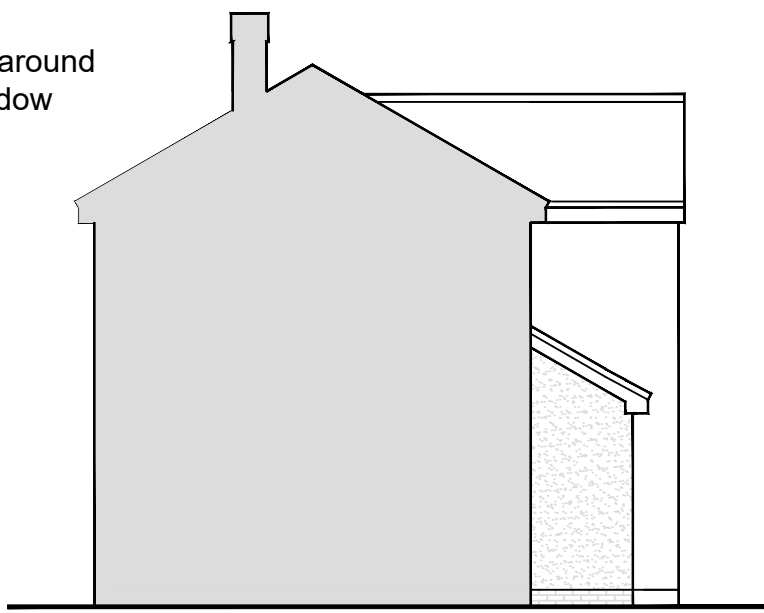


PROPOSED SIDE ELEVATION 1:100


Scale bar 1:100

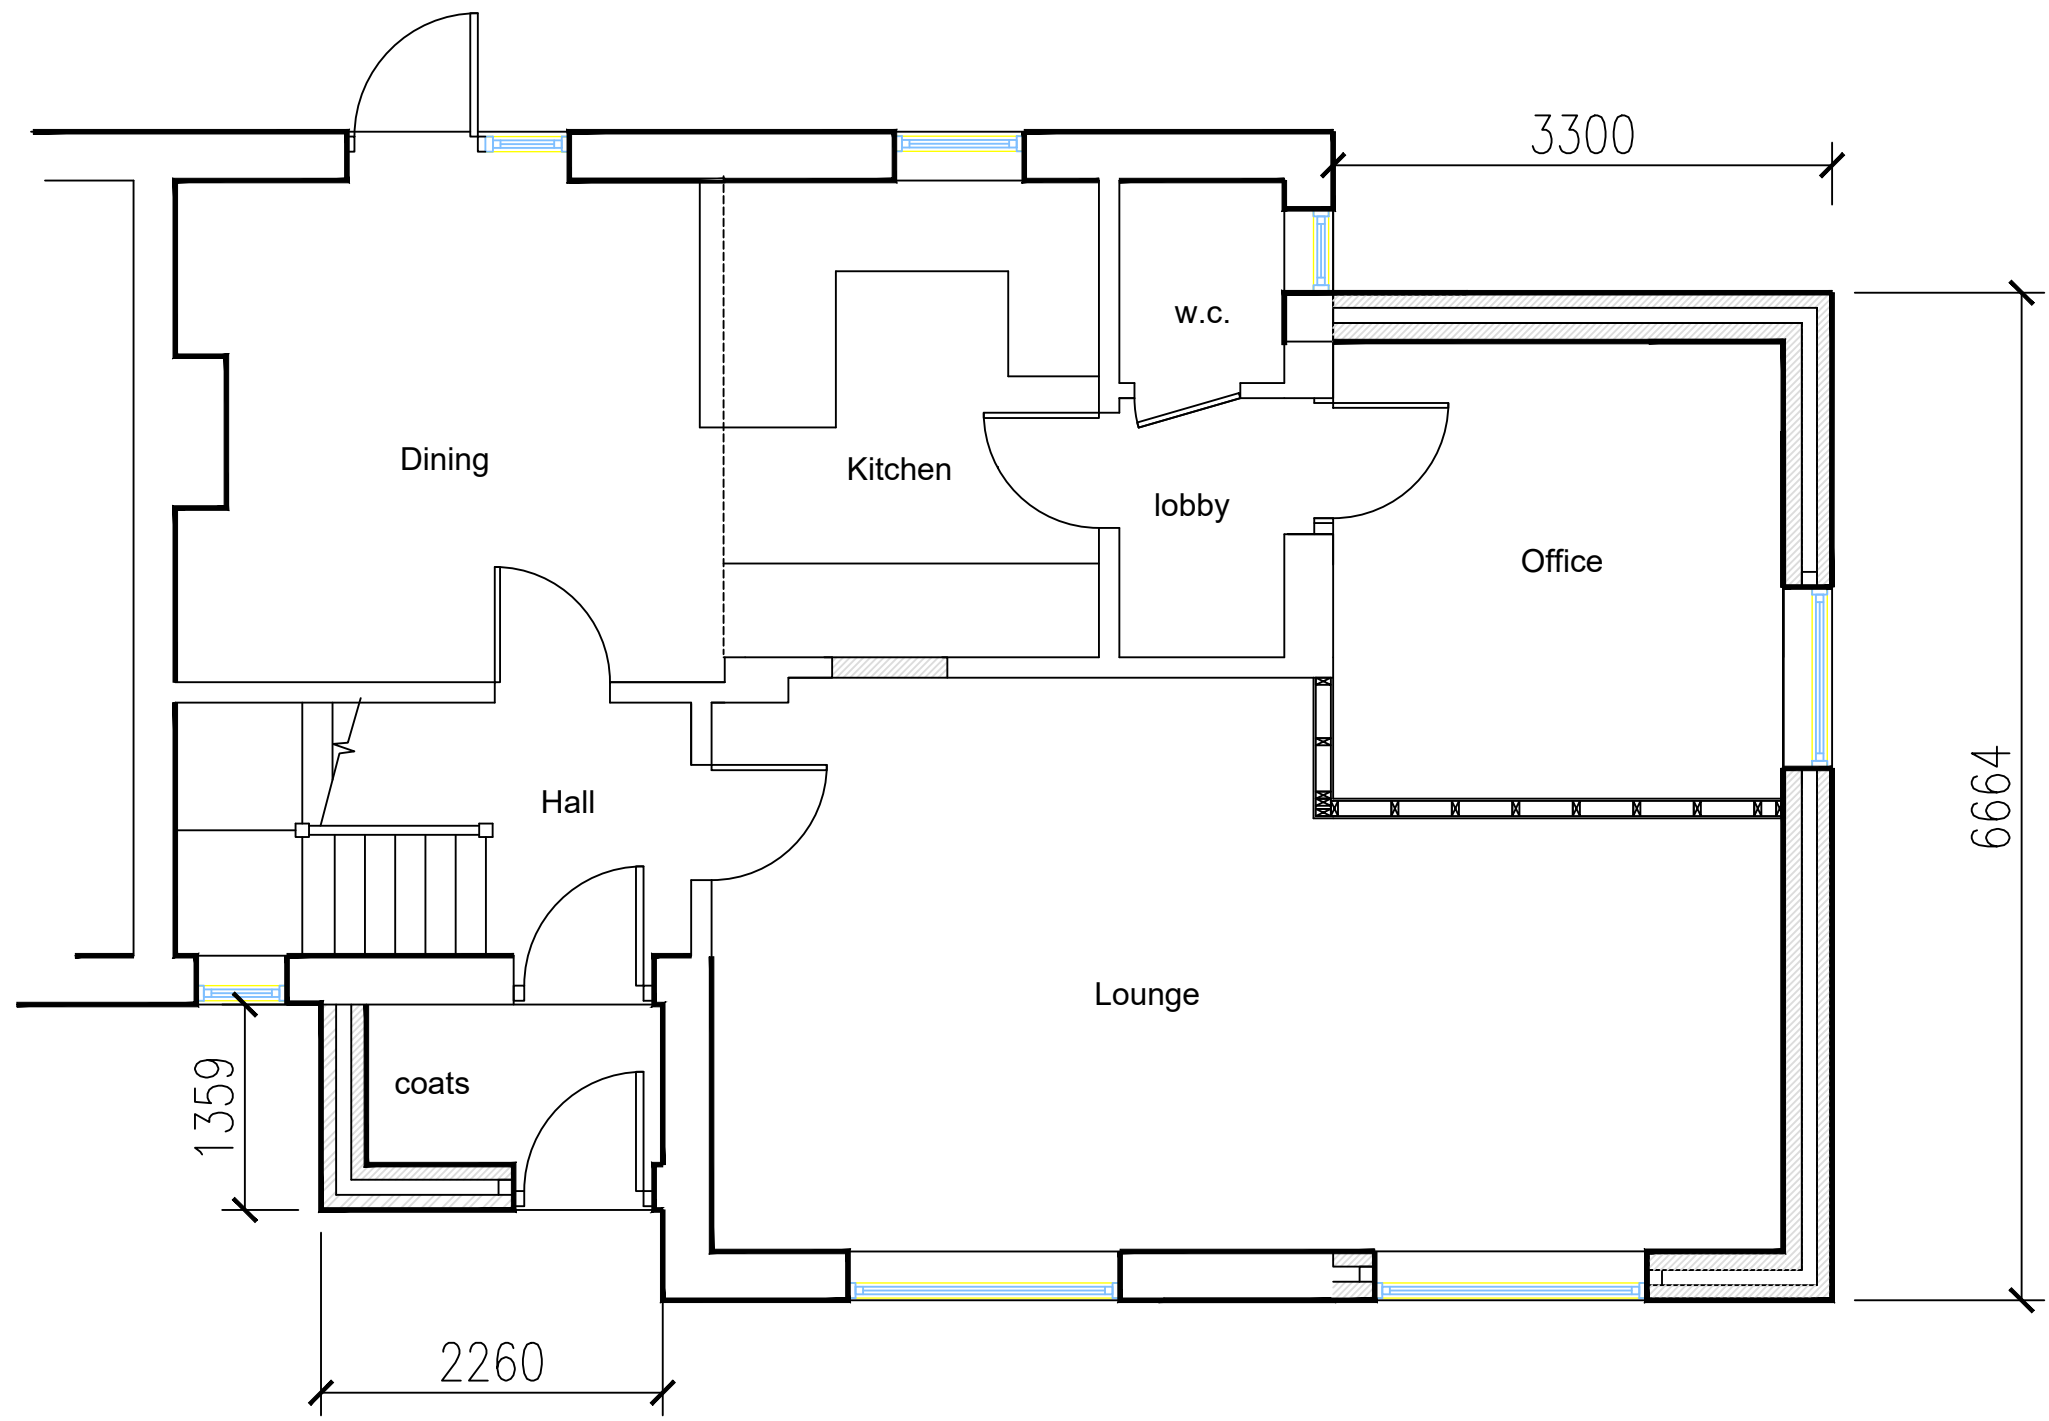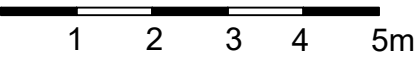

PROPOSED GROUND FLOOR PLAN 1:50

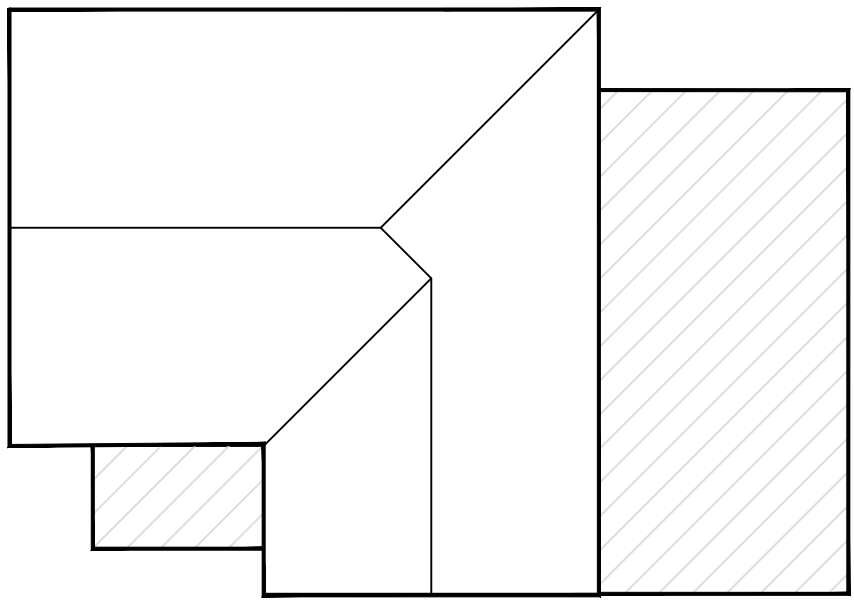

PROPOSED ROOF PLAN 1:100

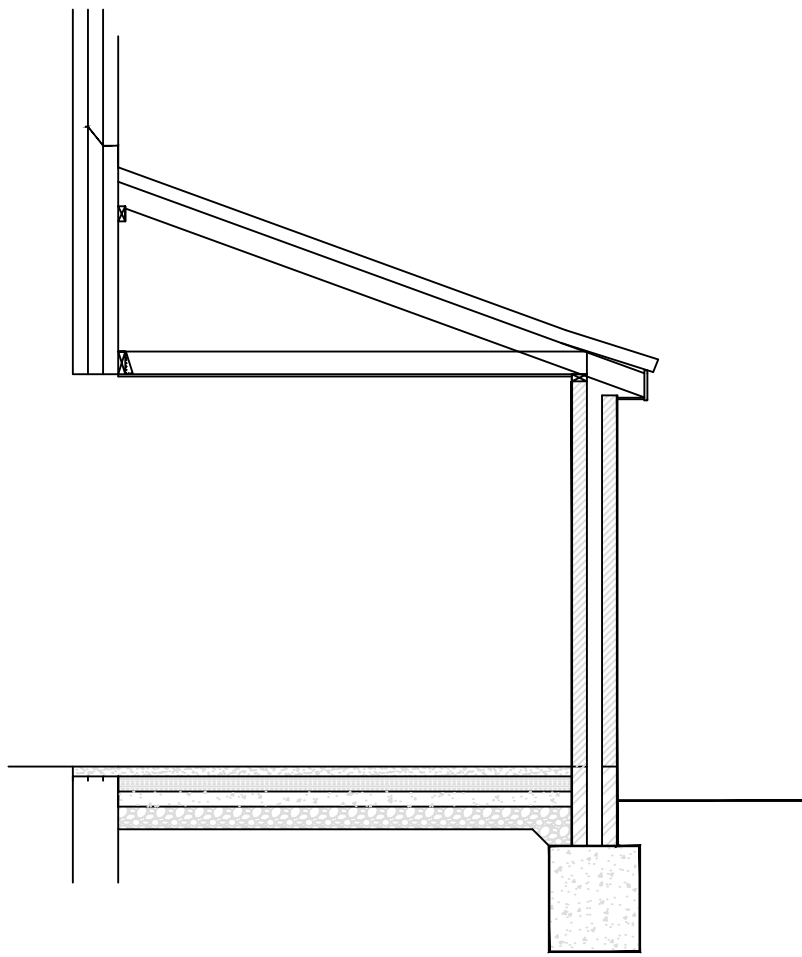

TYPICAL SECTION 1:50
THROUGH EXTENSION

Scale Bar 1:50



PROPOSED SINGLE STOREY SIDE
EXTENSION

at

87 The Quadrangle
Eastleigh
Hampshire
SO50 4FX

Client

Mr & Mrs Delaney

PROPOSED ELEVATIONS AND GROUND
FLOOR PLAN

BUILDING PLANS & ESTIMATING

9 The Close
Holbury
Southampton
Hampshire
SO45 2PG

Email abbott.bob@sky.com
Tel 07795 692060