

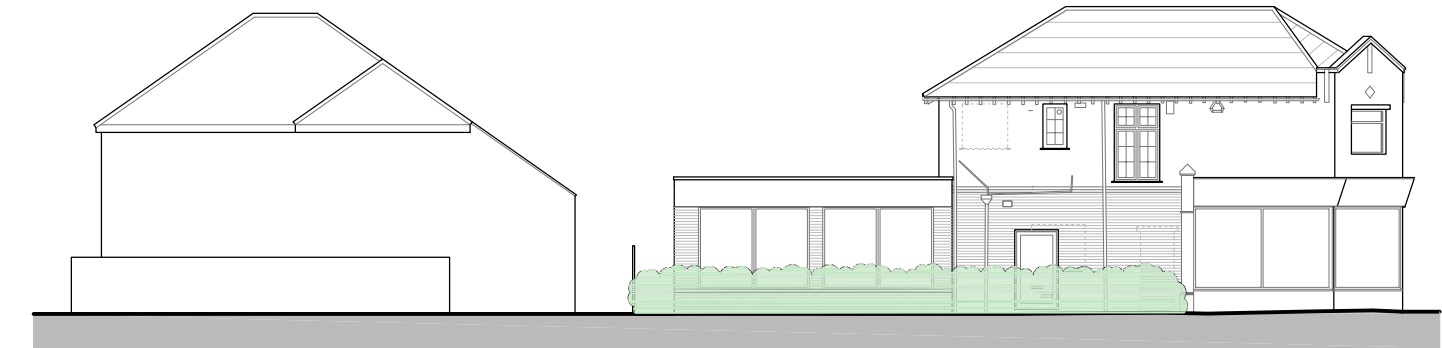


GENERAL NOTES:
1. THIS DRAWING IS TO BE READ IN CONJUNCTION WITH THE OTHER RELEVANT CONSULTANTS DRAWINGS.
2. ALL FINISHES ARE TO CONFORM TO THE CURRENT BUILDING REGULATIONS.
3. REFER TO A SEPARATE DOCUMENT FOR THE DESIGNERS RISK ASSESSMENT.
4. ALL WORKS OR MATERIALS INDICATED ON THIS DRAWING ARE TO BE TO THE LATEST RELEVANT BRITISH STANDARDS AND CARRIED OUT IN ACCORDANCE WITH THE BRITISH STANDARDS CODES OF PRACTICE OR RECOGNIZED INSTITUTE OR TRADE ASSOCIATION RECOMMENDATIONS AND PUBLICATIONS.

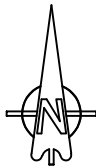



Block Plan

1:500 scale

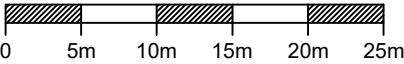

Proposed Context Elevation (Leigh Road)



1:200 scale

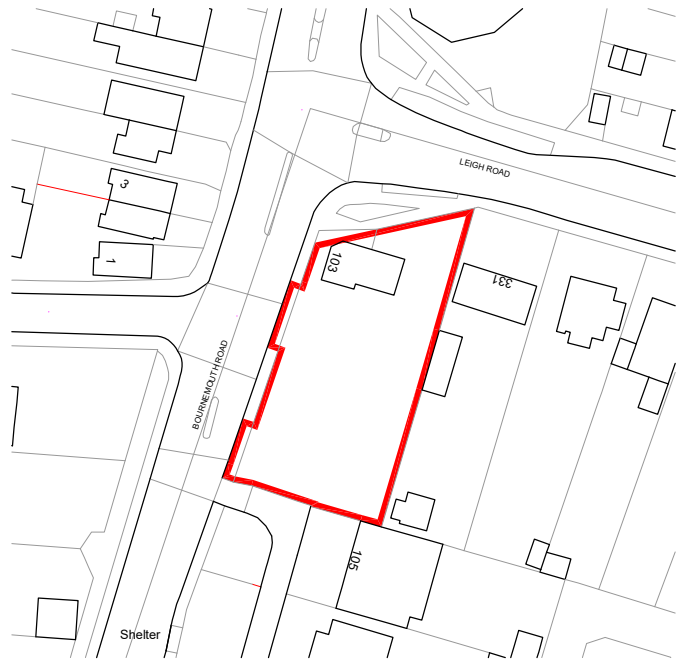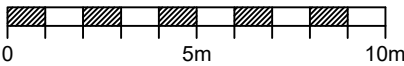

Ordnance Survey, (c) Crown Copyright 2022. All rights reserved. Licence number 100022432

Location Plan

1:1250 scale

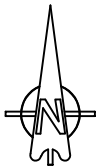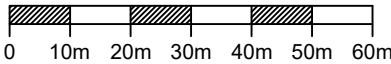

P9	May 2023	Minor amendments	LW	
P8	Jan 2023	Minor amendments	LW	
P7	Jan 2023	Removal of first floor extension	HM	
P6	Dec 2022	Door amended	JB	
P5	Dec 2022	Minor amendments	HM	
P4	Nov 2022	Minor amendments	LW	
P3	Oct 2022	Planning	ST	
Revision	Date	Description	Dwn	Chkd



Lansdowne House
25-26 Hampshire Terrace
Portsmouth PO1 2QF
Hampshire England
Tel: (023) 92 755 333
E-Mail: admin@plcarchitects.com
Web: www.plcarchitects.com

Client:

Project:
103 Bournemouth Road
Southampton
SO53 3AJ

Drawing Title:
Block Plan, Location Plan and Context Elevation

Drawn By	Date	Checked By	Date	Approved By	Date
ST	Oct 22				

Drawing No.	Revision	Scale
22.3377.105	P9	As Shown @A3

PLC ARCHITECTS © COPYRIGHT RESERVED 2022
NOT TO BE SCALED. DIMENSIONS TO BE CHECKED ON SITE
SCALING ONLY FOR LOCAL AUTHORITY PURPOSES