


**Kilburn, Albert Road SO30 0DJ**


**Existing Elevations**

**Proposed Elevations**


**side L**

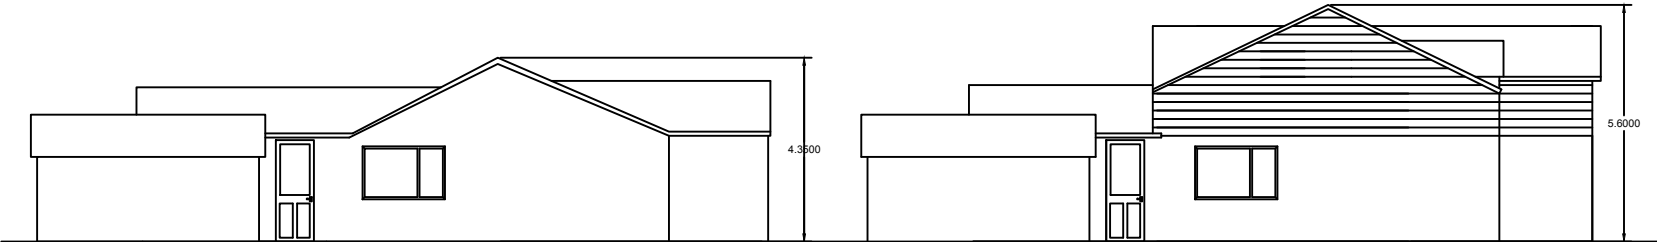


**side R**

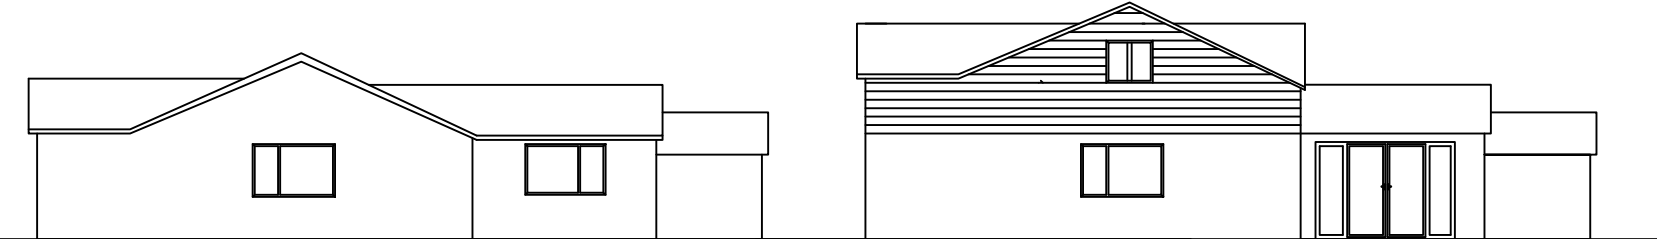

**Rear**

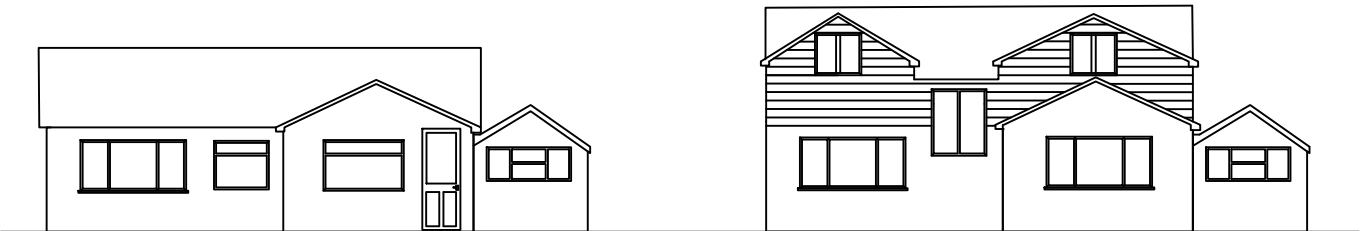

**Front**

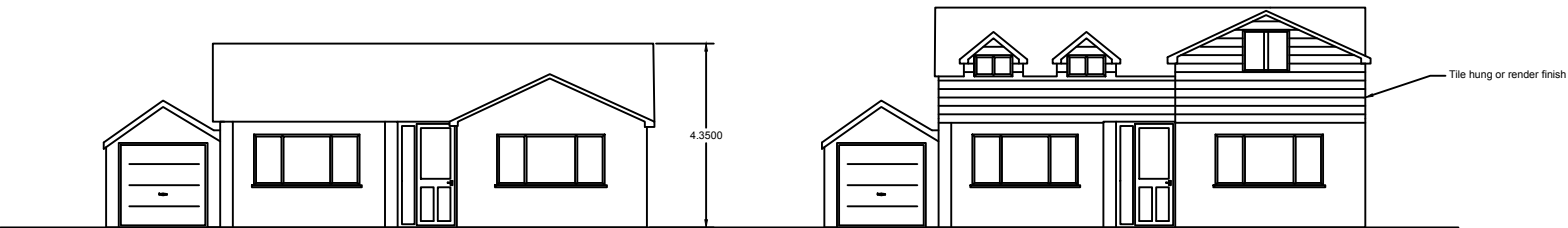

1. lower level existing brick
2. upper level timber frame construction with a render finish.
3. Small roof tiles to match neighbouring properties either grey or red finish.
4. white or grey UPVC windows and door.