

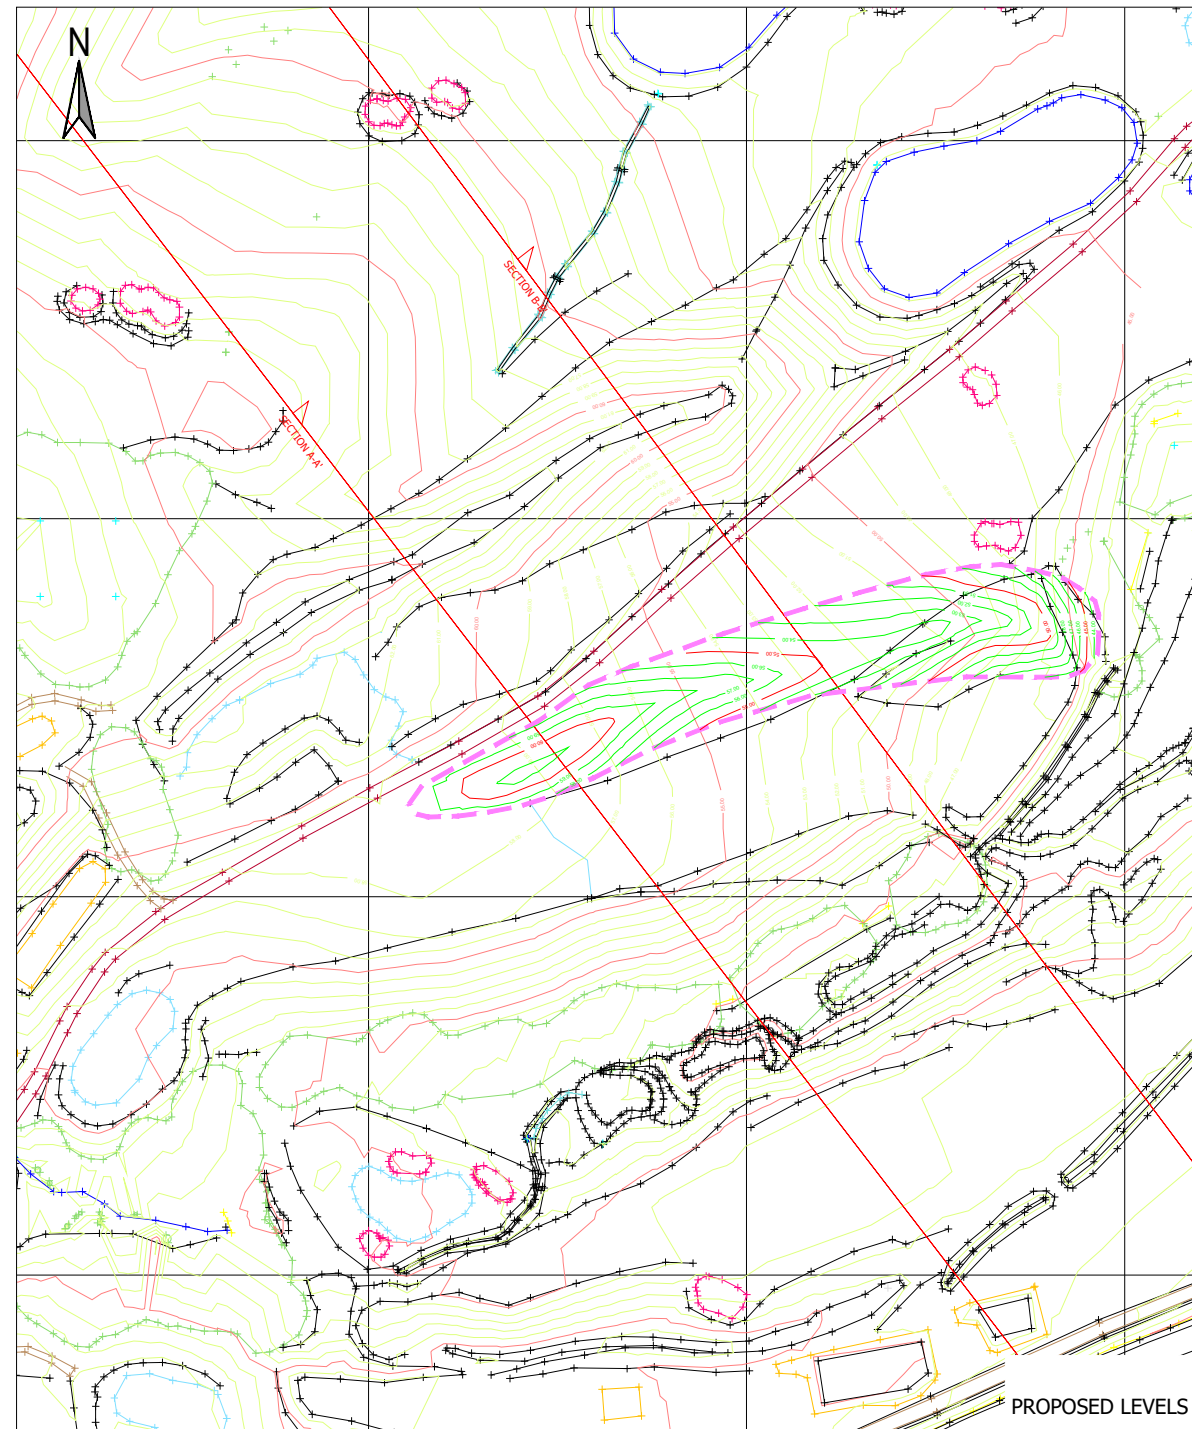


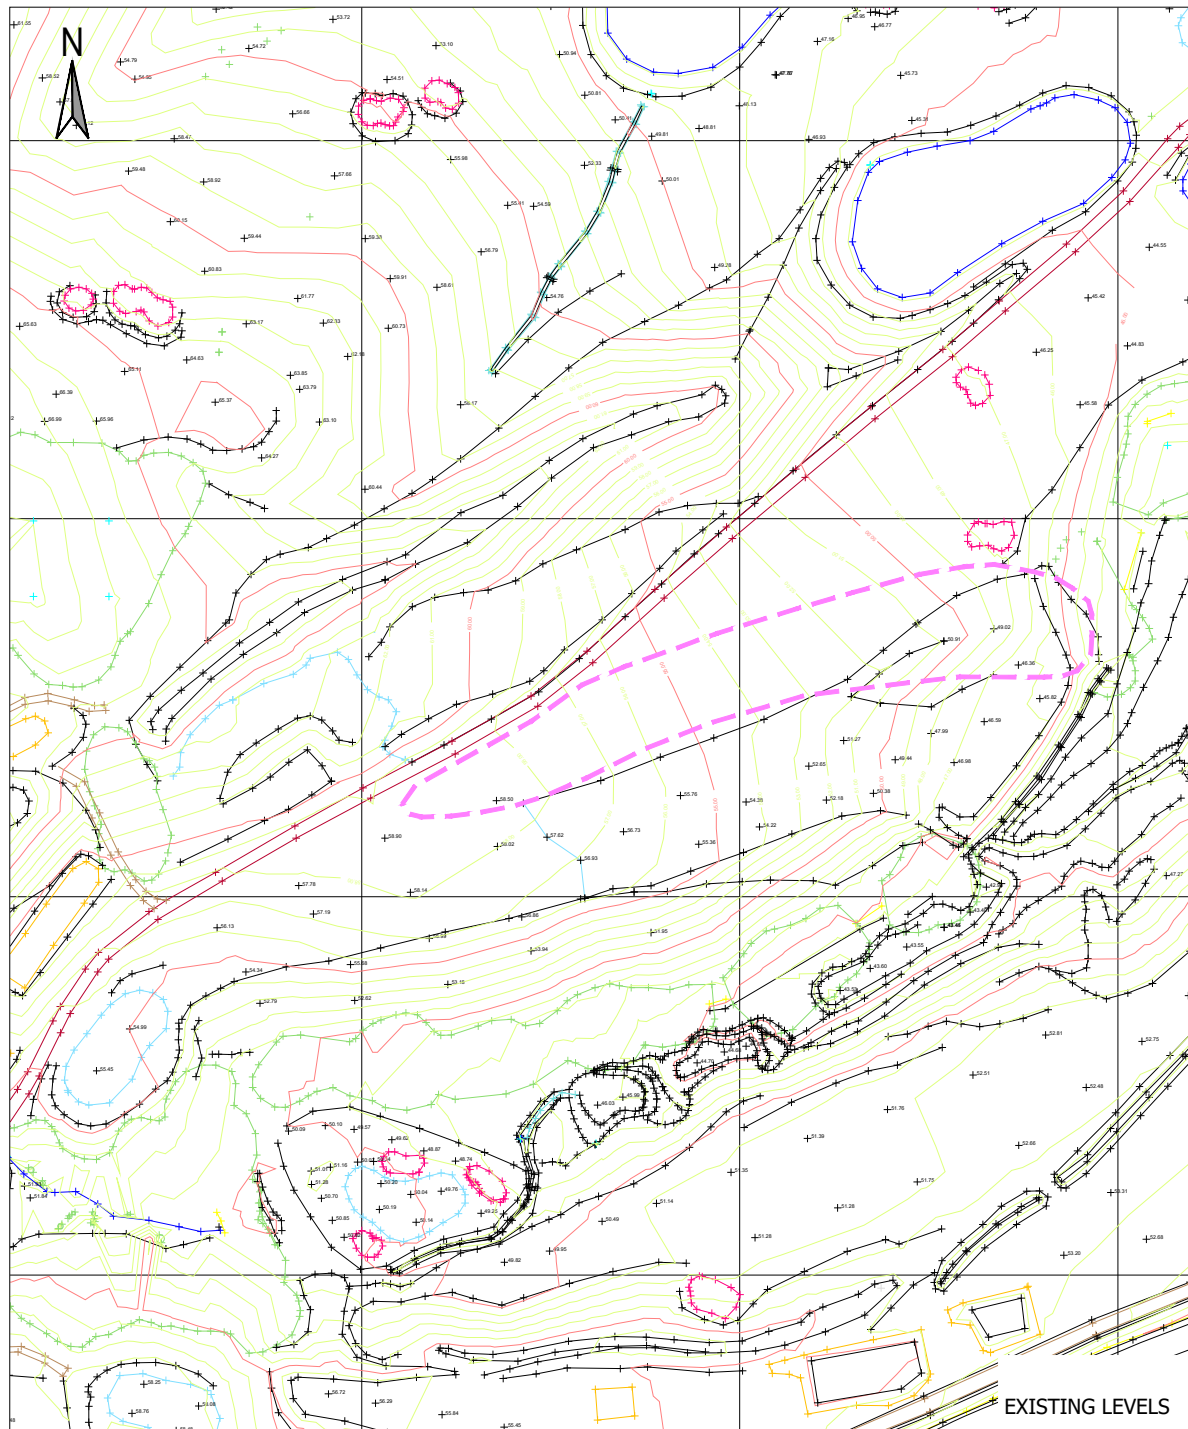

KEY:

- EXISTING CONTOURS
- PROPOSED CONTOURS
- EXTENT OF WORKS

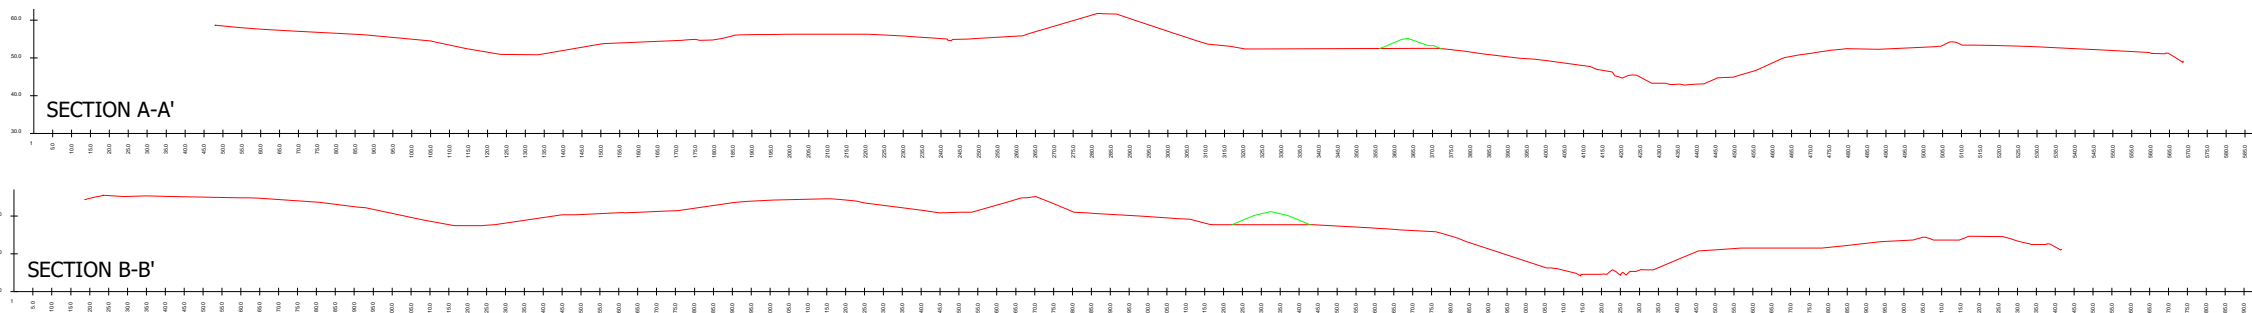

INERT RECYCLING UK LIMITED

BOUNDARY LAKES GOLF COURSE
HOLE 2

PROPOSED IMPROVEMENT WORKS
SEPARATION BUND

Drawing Number	Drawn	Date	Approved	Date	Issue	Sheet	Scale @
IRUK-AGS-HLE-02	DJE	17-03-22			W4	1 OF 1	A3 1:2000
INERT SURVEYING & DESIGN LIMITED				HIGHBRIDGE ESTATES HIGHBRIDGE ROAD HIGHBRIDGE SO50 6HS			
+44 (0)1962 717627				+44 (0)1801 353650 david.evans@inertrecycling.co.uk			

