



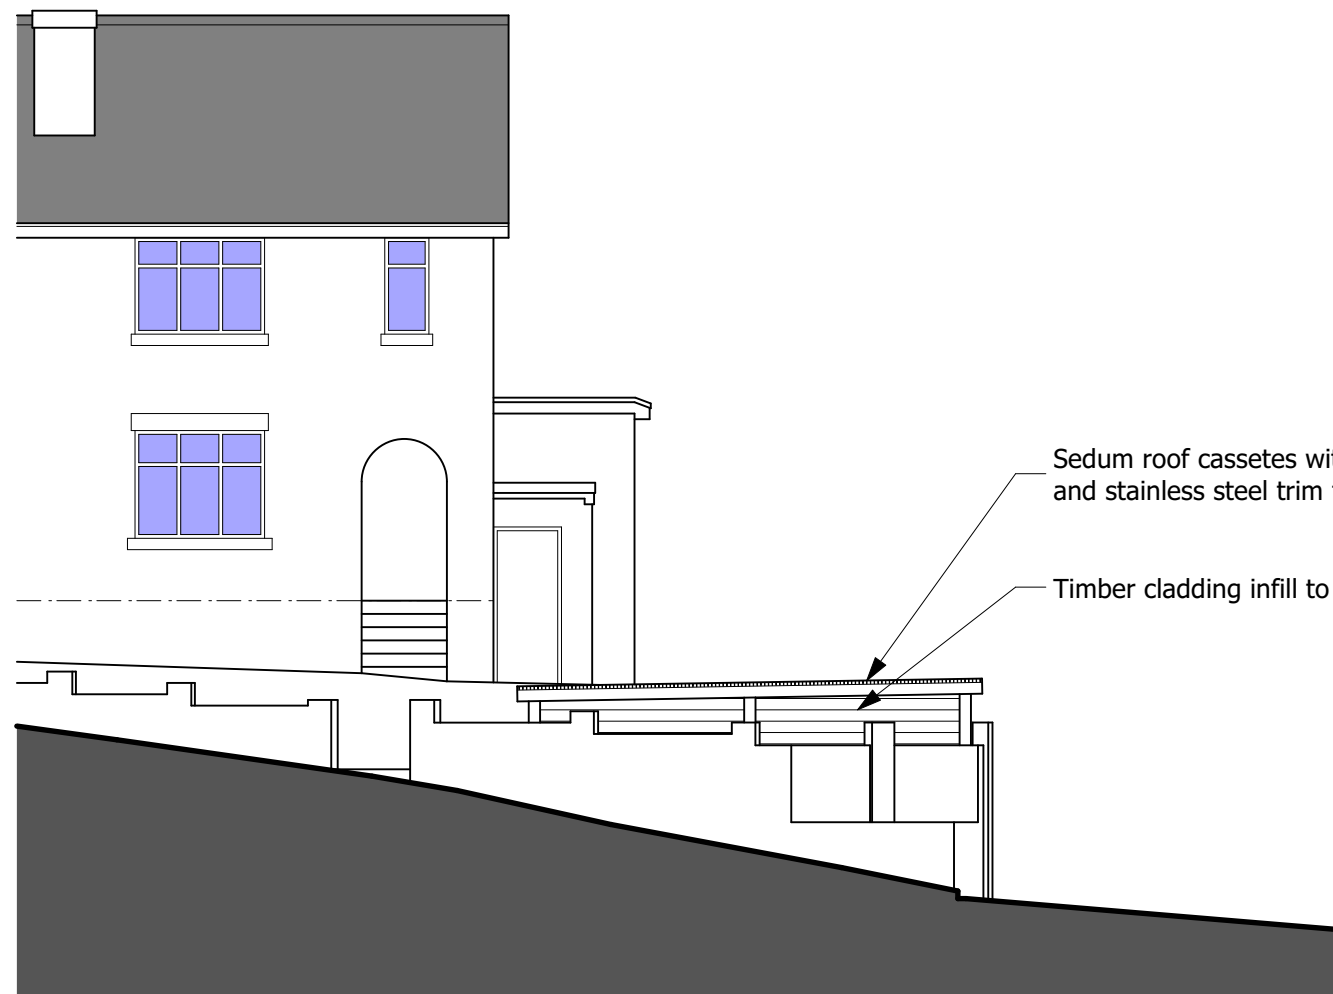

○ Spring Lane Street Scene

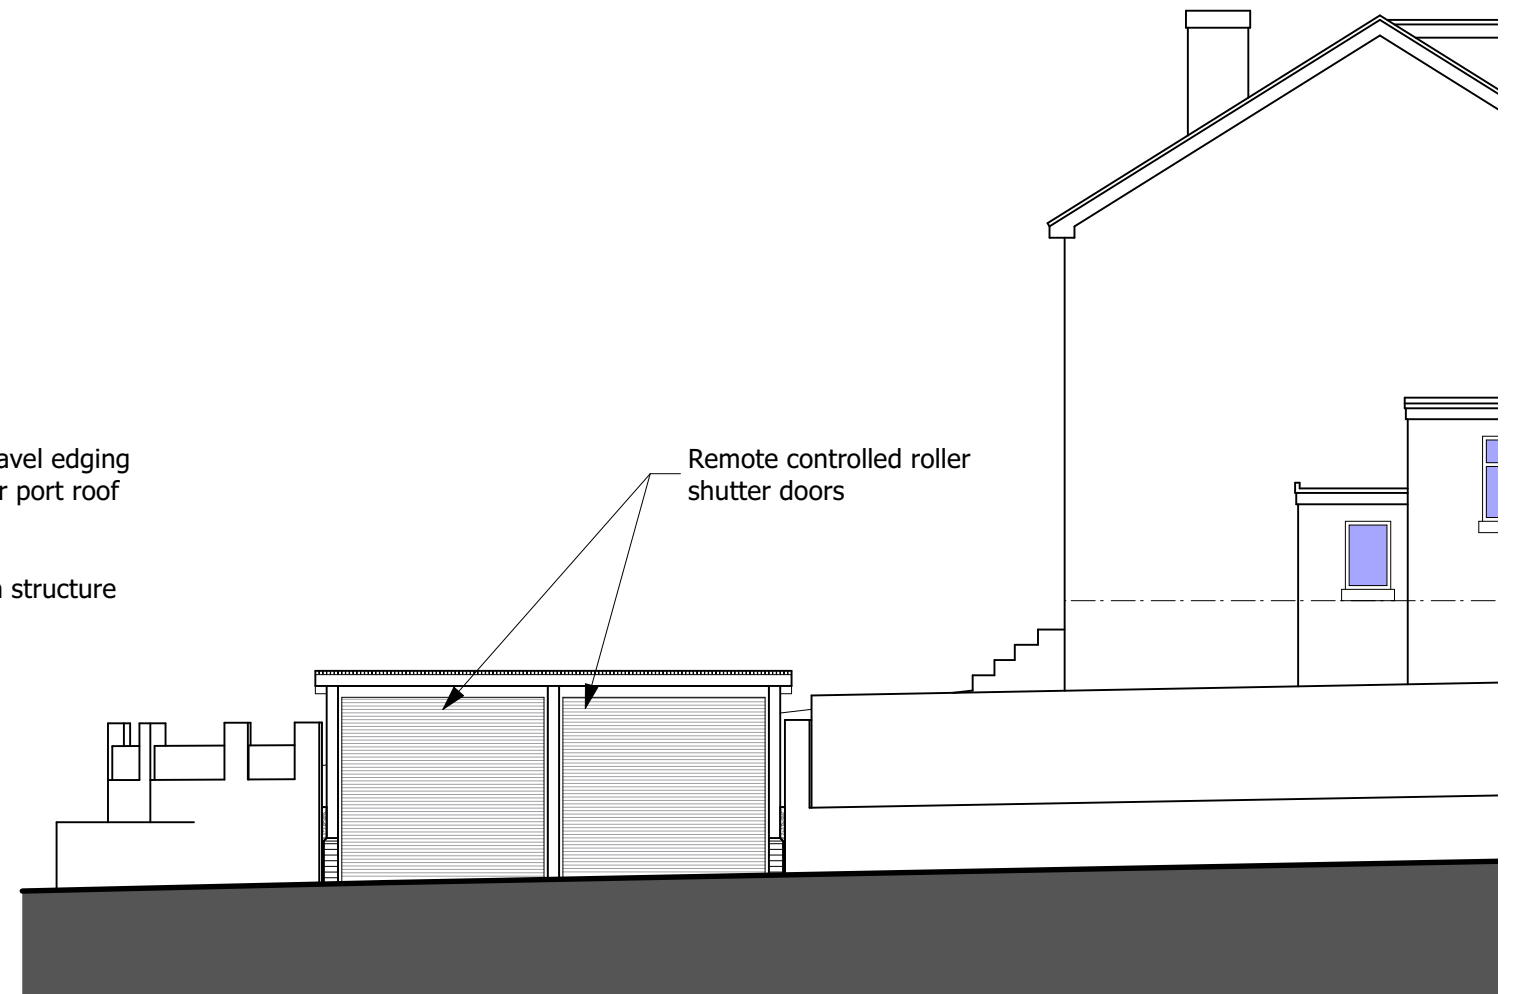

○ Maldon Close Street Scene



A	04.05.23	Carport structure infilled		Client	Mr C. Venus		The Copyright of this drawing belongs to HSR Design and may not be reproduced, copied or altered in any way without written authority. Use written dimensions only. All dimensions to be checked on site prior to commencement of work.			 CERTIFIED PASSIVE HOUSE CONSULTANT	 29 Chestnut Road • Southampton • SO16 6BS 07980 266184 • chris@hsr-design.co.uk						
Rev.	Date	Description	Job	66 Spring Lane Bishopstoke SO50 6BB													
Drawing Status PLANNING						Drawing Title Proposed Street Scene											
Date	October 2022		Scale	1:100@A3		Drawn by	CL		Job No.	363		Drawing No.	28		Revision	A	