



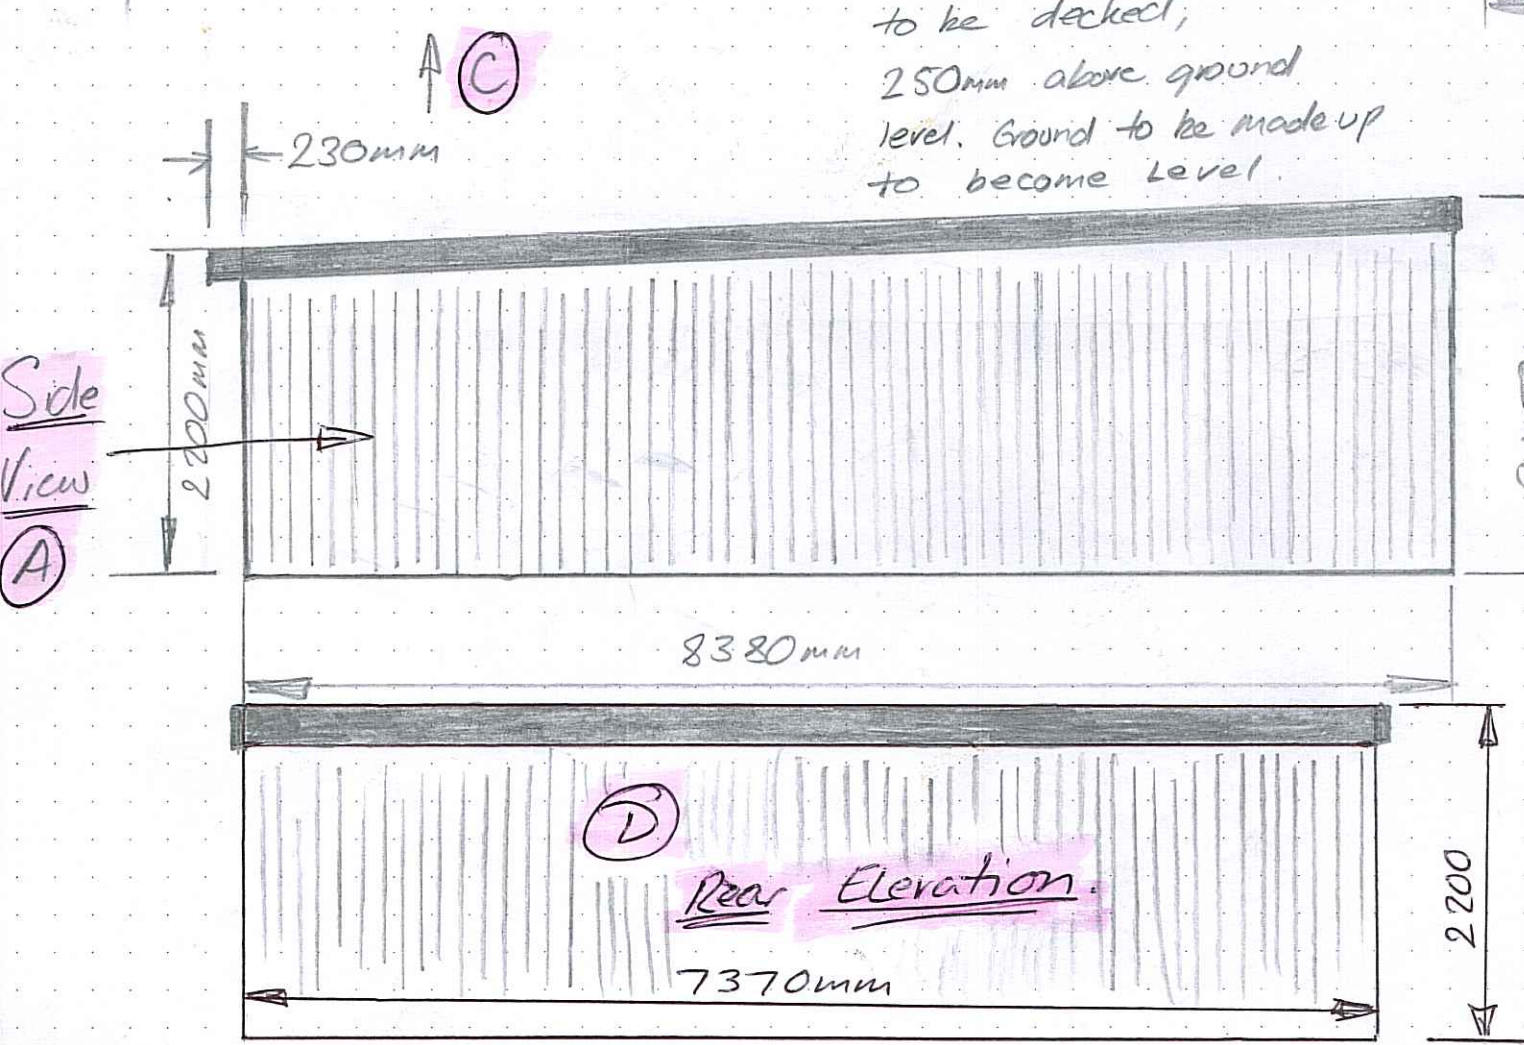

Roof of garden room to be finished using a green roof system and planted with wild Meadow flowers and grasses, to form soft finish.

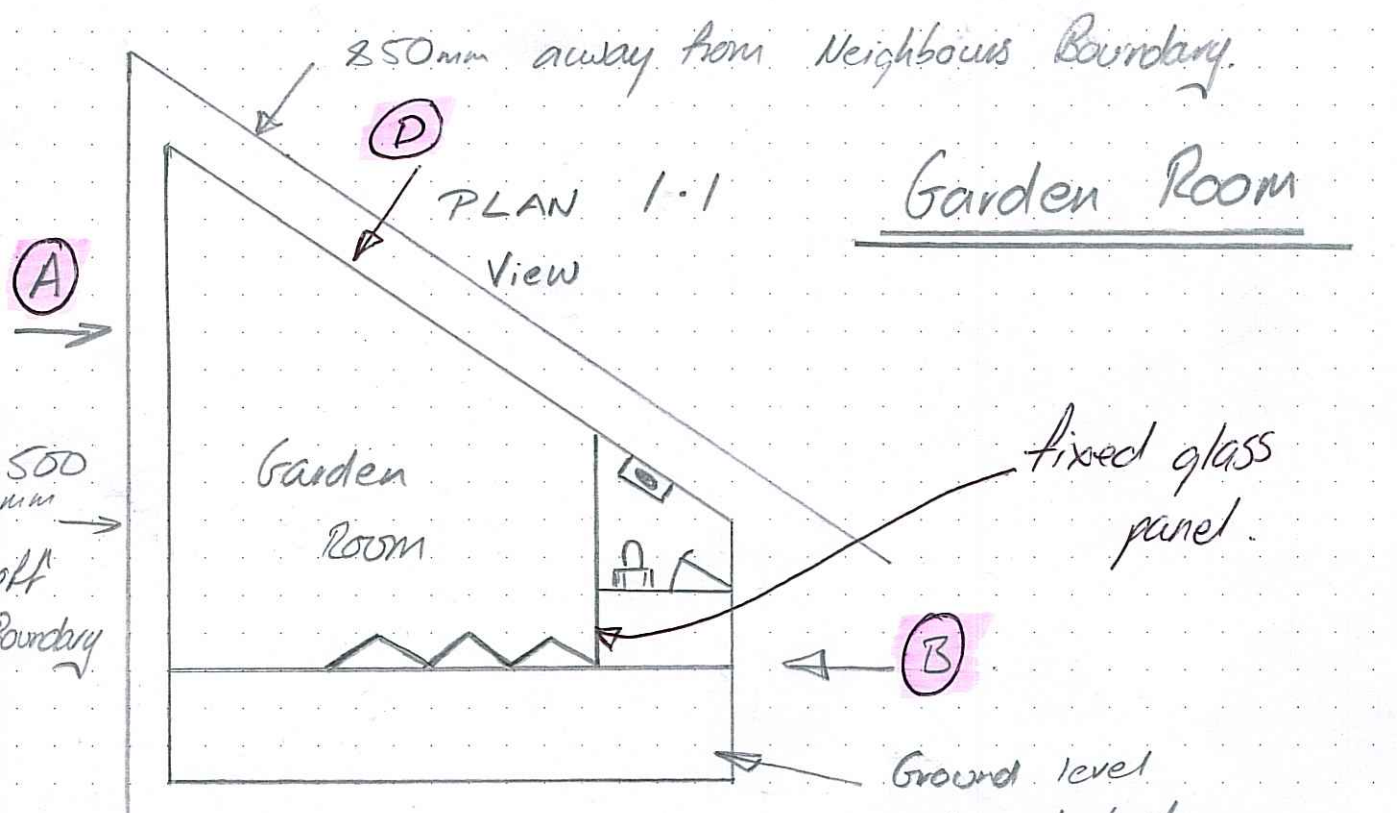