



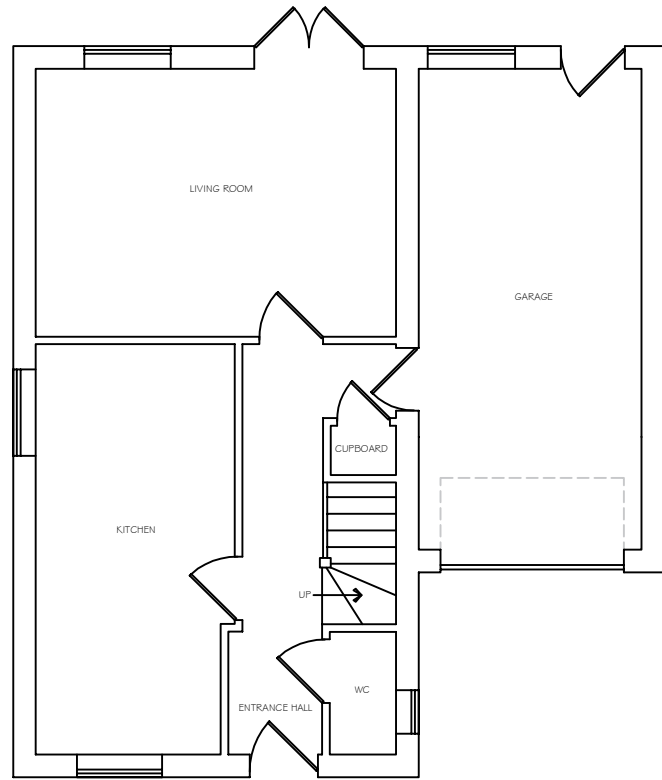


Existing Ground Floor Plan 1:100 @ A3


300mm cavity wall construction to
100mm red facing brick
100mm fully insulated cavity
100mm Thermalite block

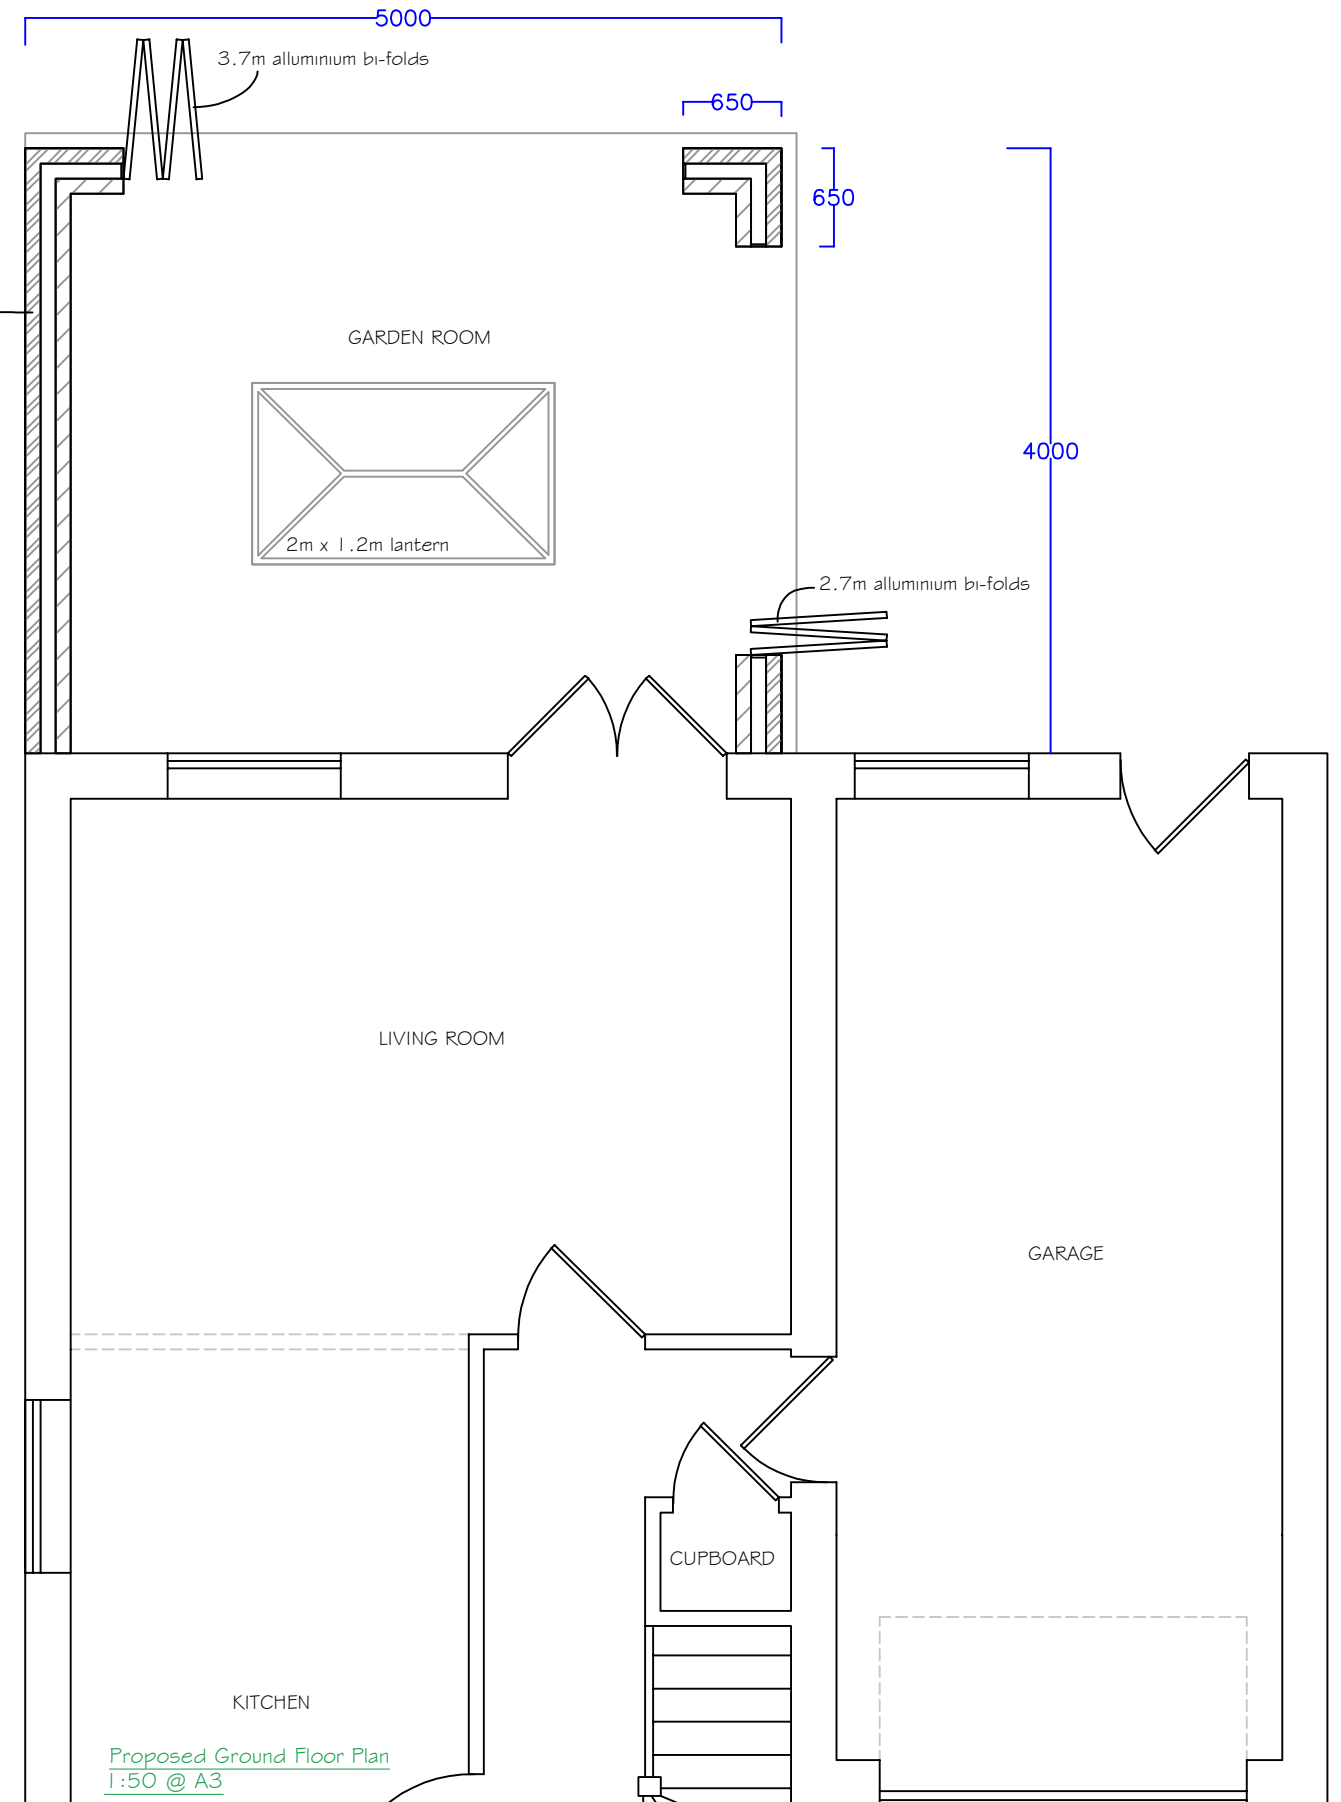

Proposed Ground Floor Plan
1:50 @ A3

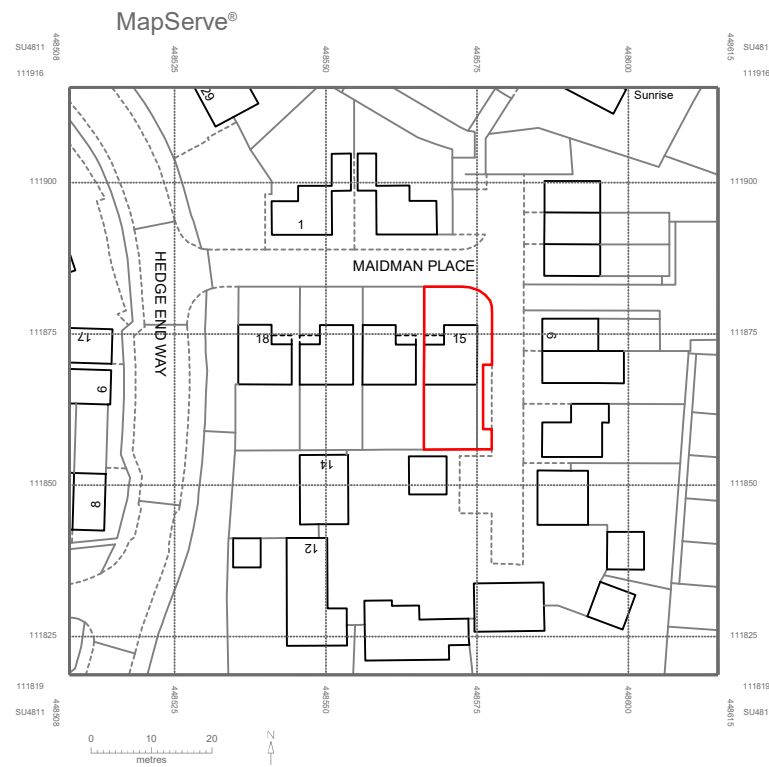

Site Location Plan 1:1250 @ A3

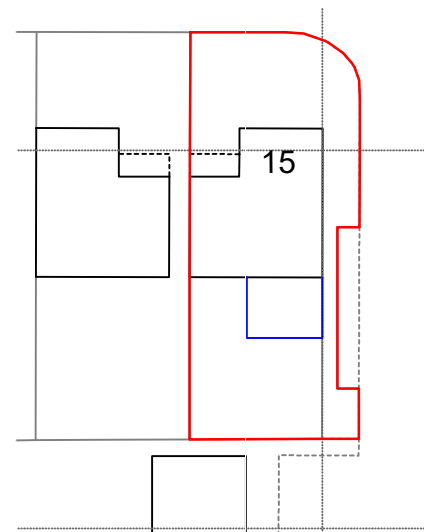

Block Plan 1:500 @ A3



OFFICE ADDRESS:

Apple Tree Architectural Design Consultants
25 Crows Nest Lane
Botley
Southampton
Hants

CLIENT & SITE ADDRESS:

Naomi & Matt Payne
15 Maidman Place
Hedge End
Southampton
SO30 4DE

DISCLAIMER:

These drawings are the property of Apple Tree Architecture Ltd. and should not be copied or amended without permission. Do not scale from this drawing, check all measurements on-site prior to fabrication

SHEET:

1

REVISION:

2

PROJECT NUMBER: 358

DATE: April 2023

SCALE: As specified @ A3