

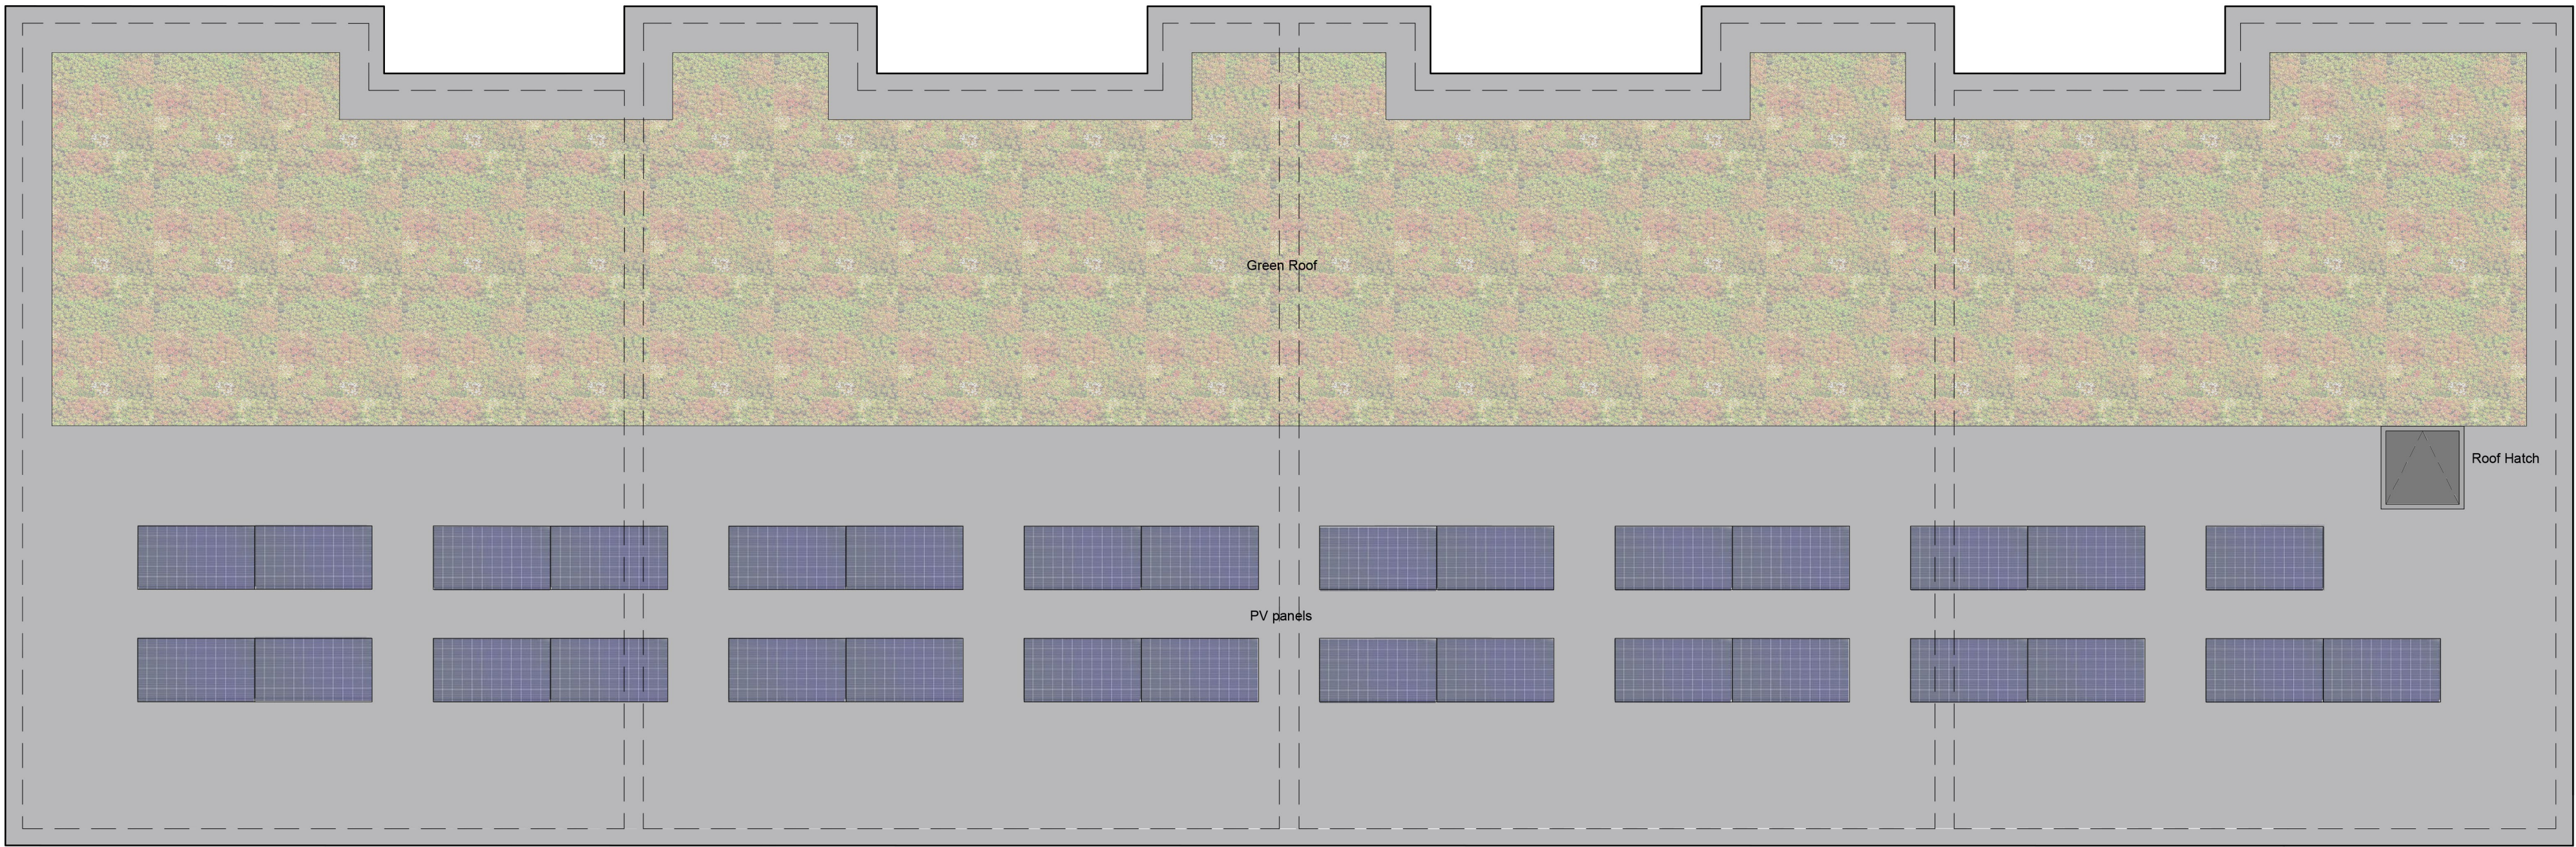


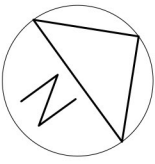

Roof Plan

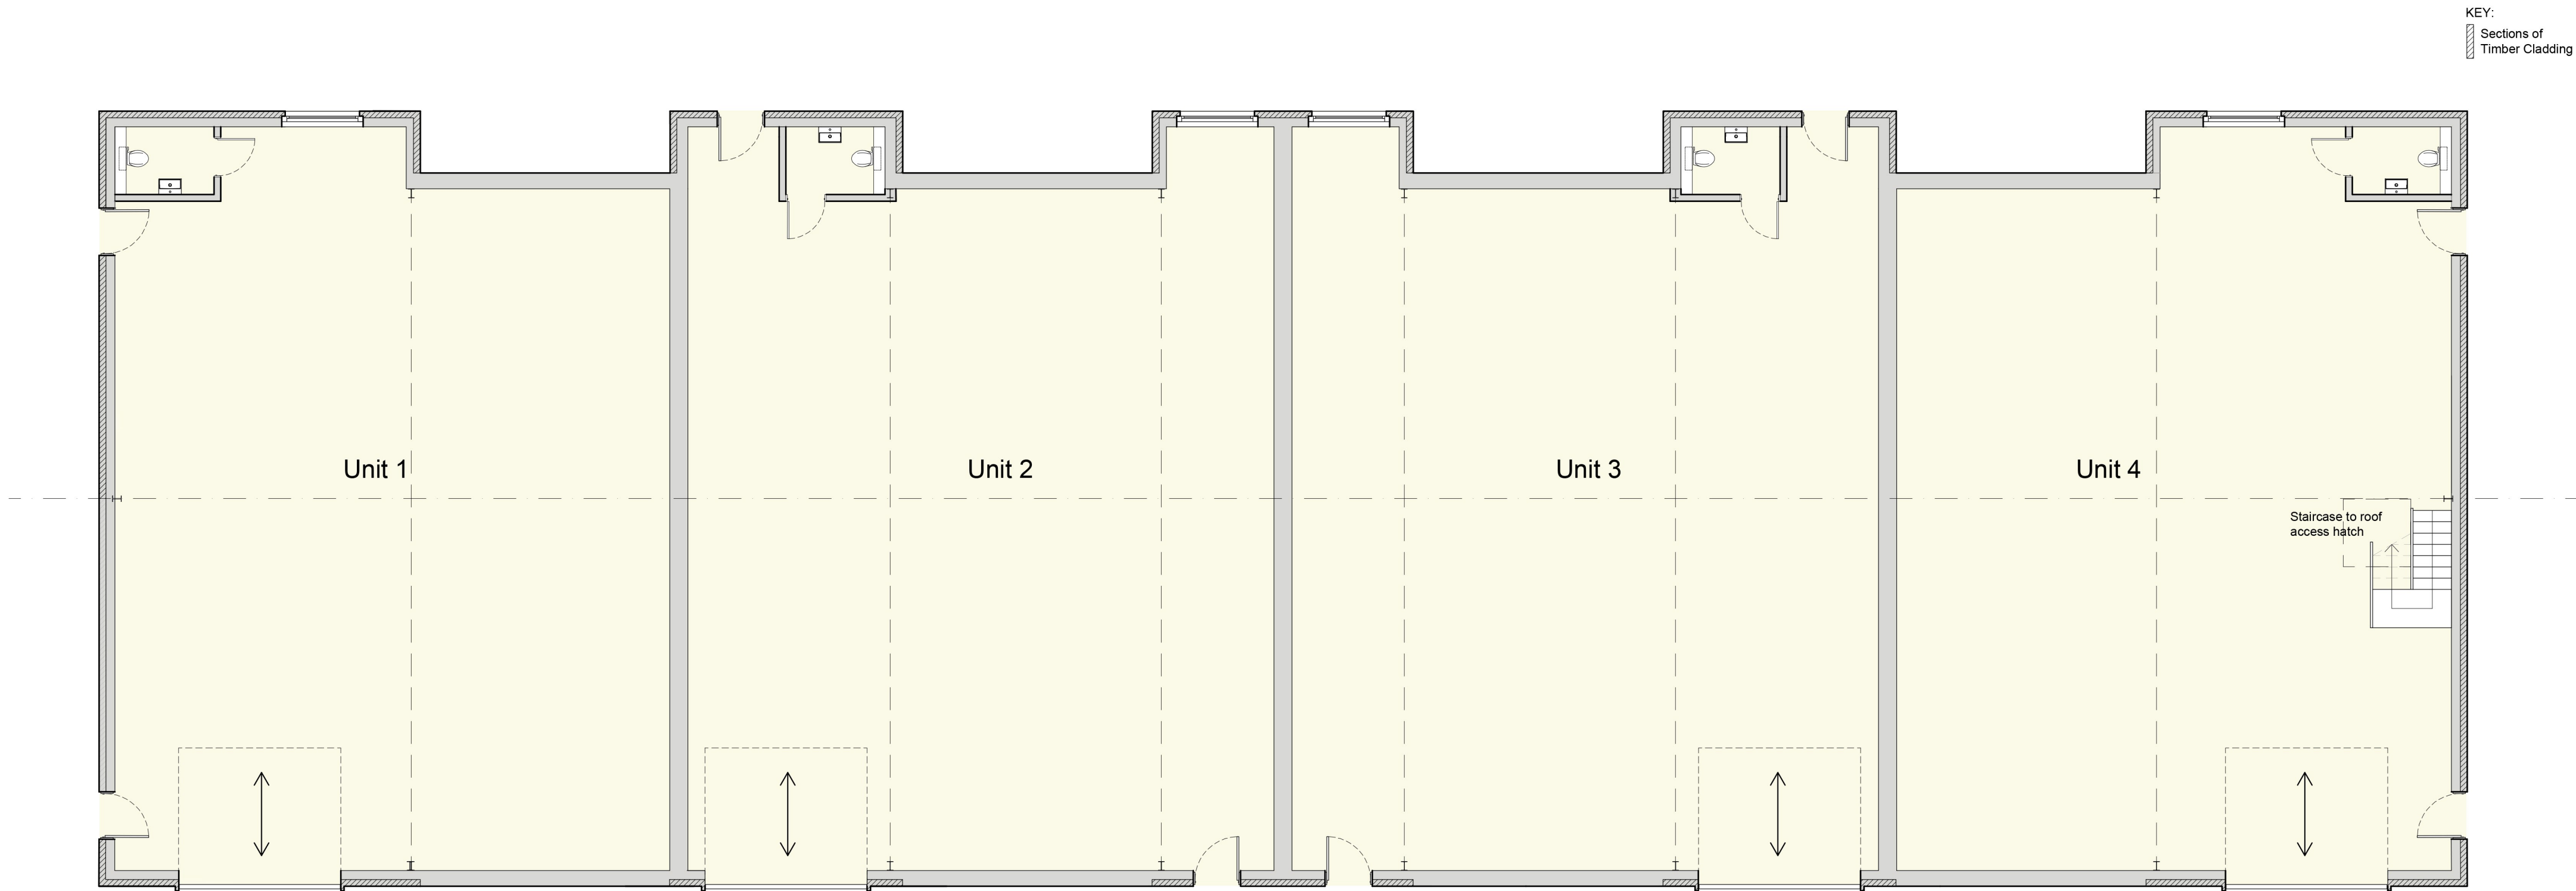

Ground Floor

D	14.03.23	Amendments to LA comments
C	31.10.22	Minor Amendments
B	25.08.22	PLANNING ISSUE
A	08.06.22	Revised to client's comments

REVISIONS

**RADLEY
HOUSE**
PARTNERSHIP | CHARTERED
ARCHITECTS

t. 01962842228
e. architects@radleyhouse.co.uk
w. www.radleyhouse.co.uk

20 Staple Gardens | Winchester | SO23 8SR

JOB | Moorlands Farm

DWG | Proposed Floor Plans
Unit Type A

S | 1:100@A1

D | JUNE 22 No. | 7912/D03/D