



East Elevation (front)




South Elevation





West Elevation



North Elevation

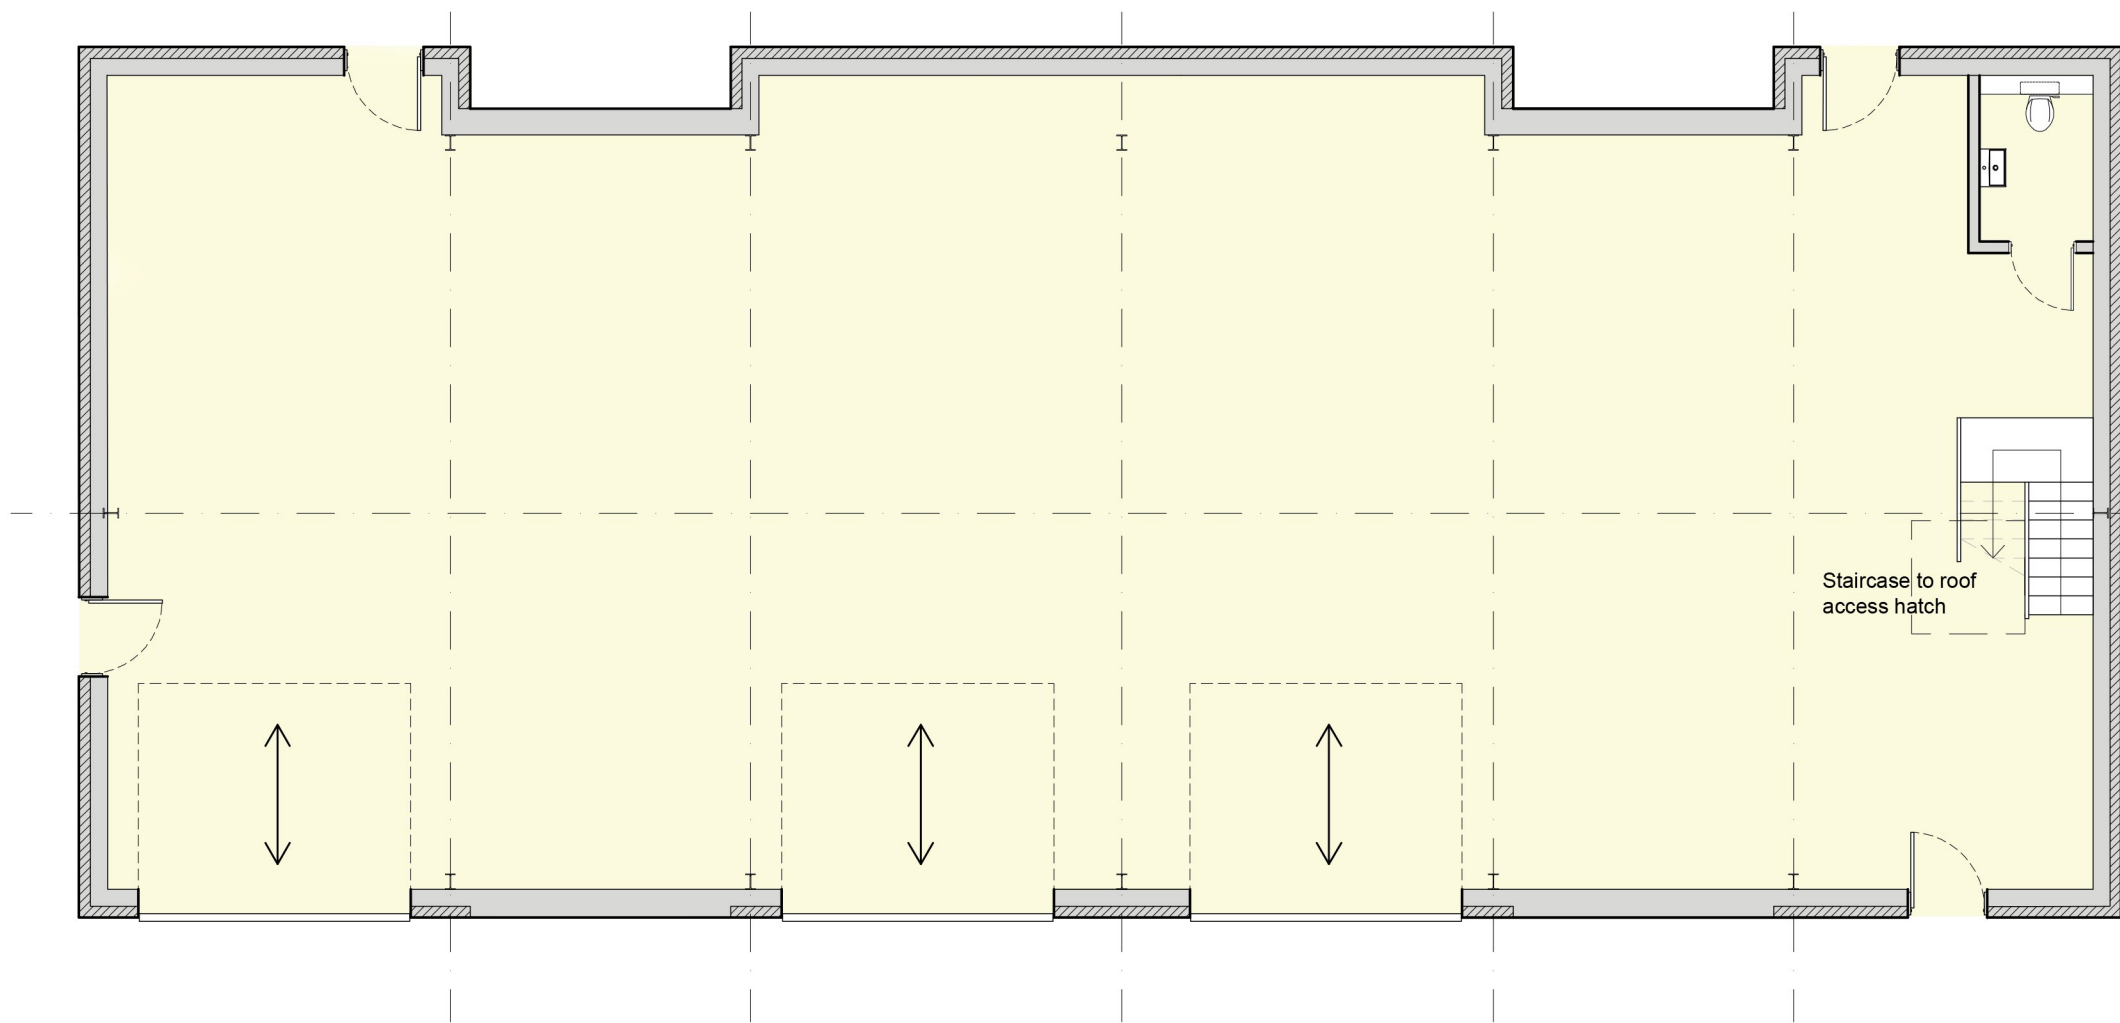


Ground Floor

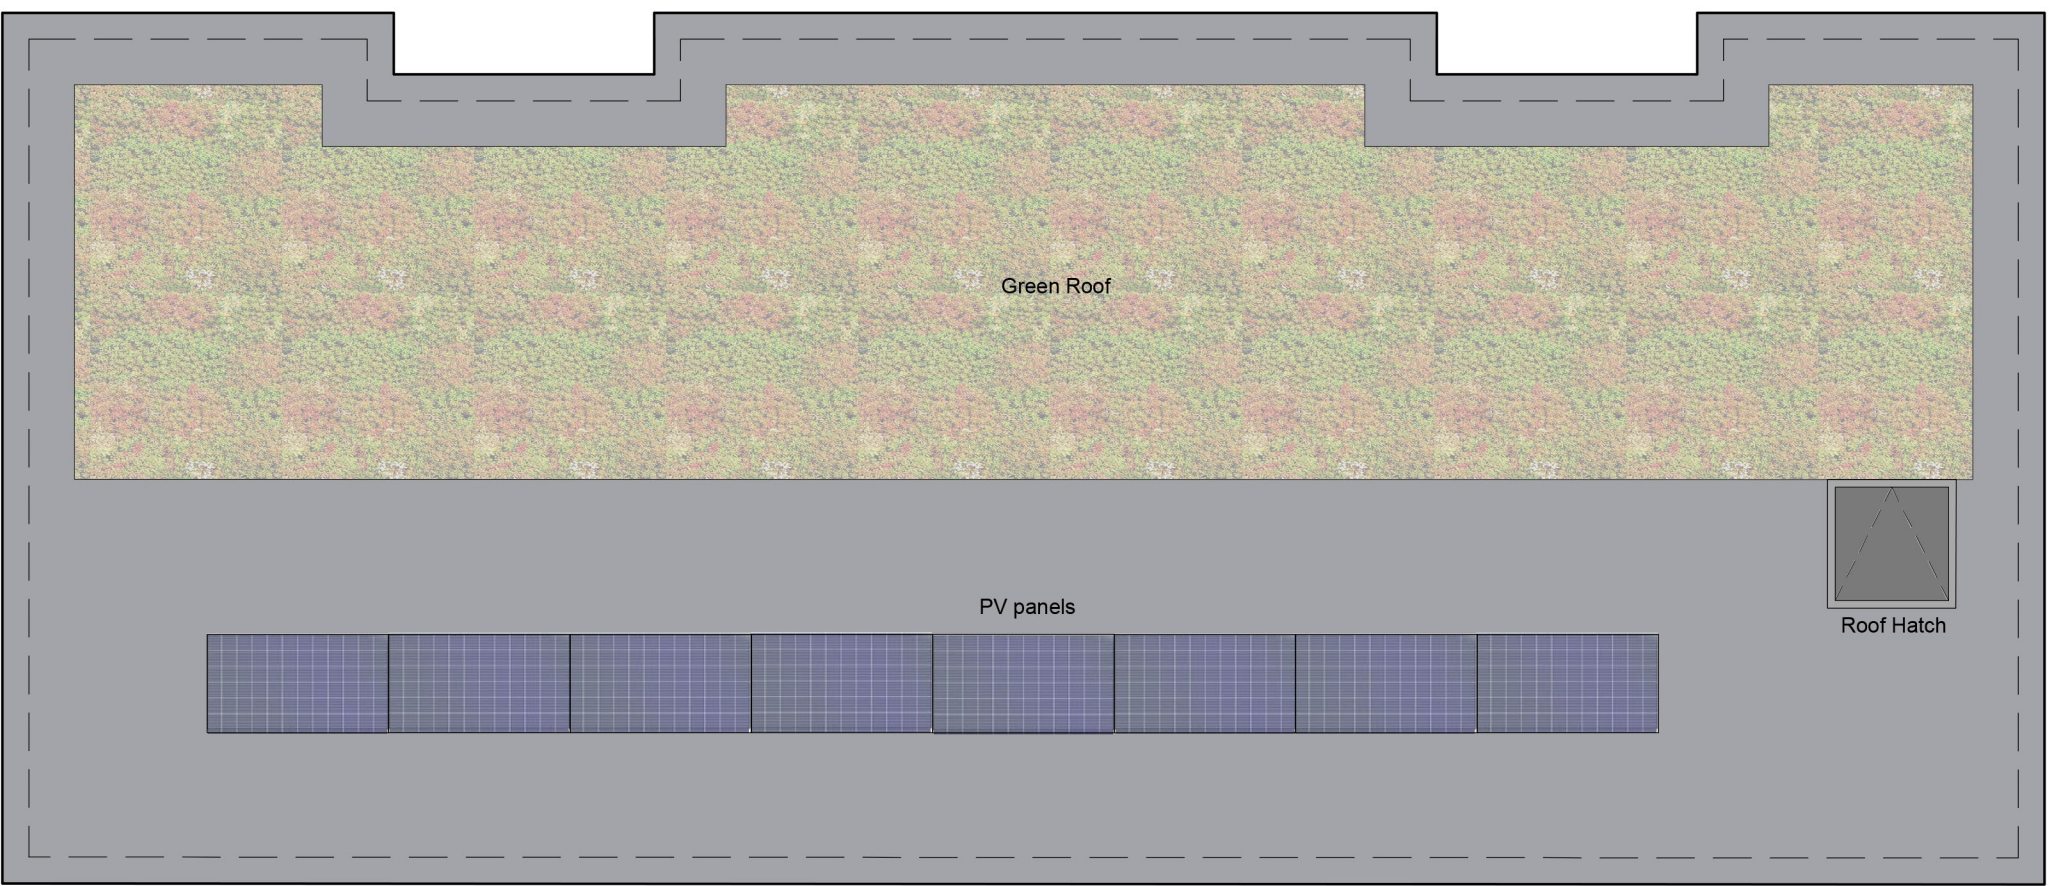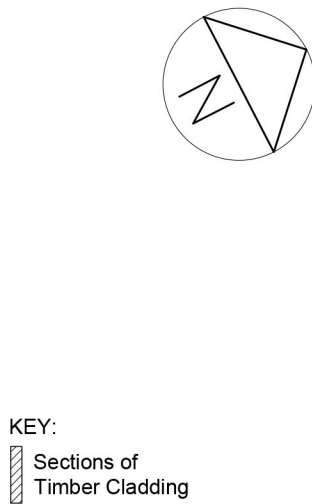

Roof Plan

- MATERIALS KEY**
- 1. Red Brick
 - 2. Charred Larch (horizontal)
 - 3. Charred Larch (vertical)
 - 4. Light Timber Frame
 - 5. Red Brick Plinth
 - 6. Loading Bay Doors

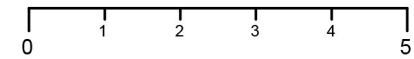

C	14.03.23	Amendments to LA Comments
B	25.08.22	PLANNING ISSUE
A	08.06.22	Revised to client's comments

REVISIONS

RADLEY HOUSE
PARTNERSHIP | CHARTERED ARCHITECTS

t. 01962842228
e. architects@radleyhouse.co.uk
w. www.radleyhouse.co.uk

20 Staple Gardens | Winchester | SO23 8SR

JOB | Moorlands Farm

DWG | Proposed Floor Plan and Elevations
Unit Type C

S | 1:100@A1

D | JUNE 22

No. | 7912/D07/C