





SECTION A-A

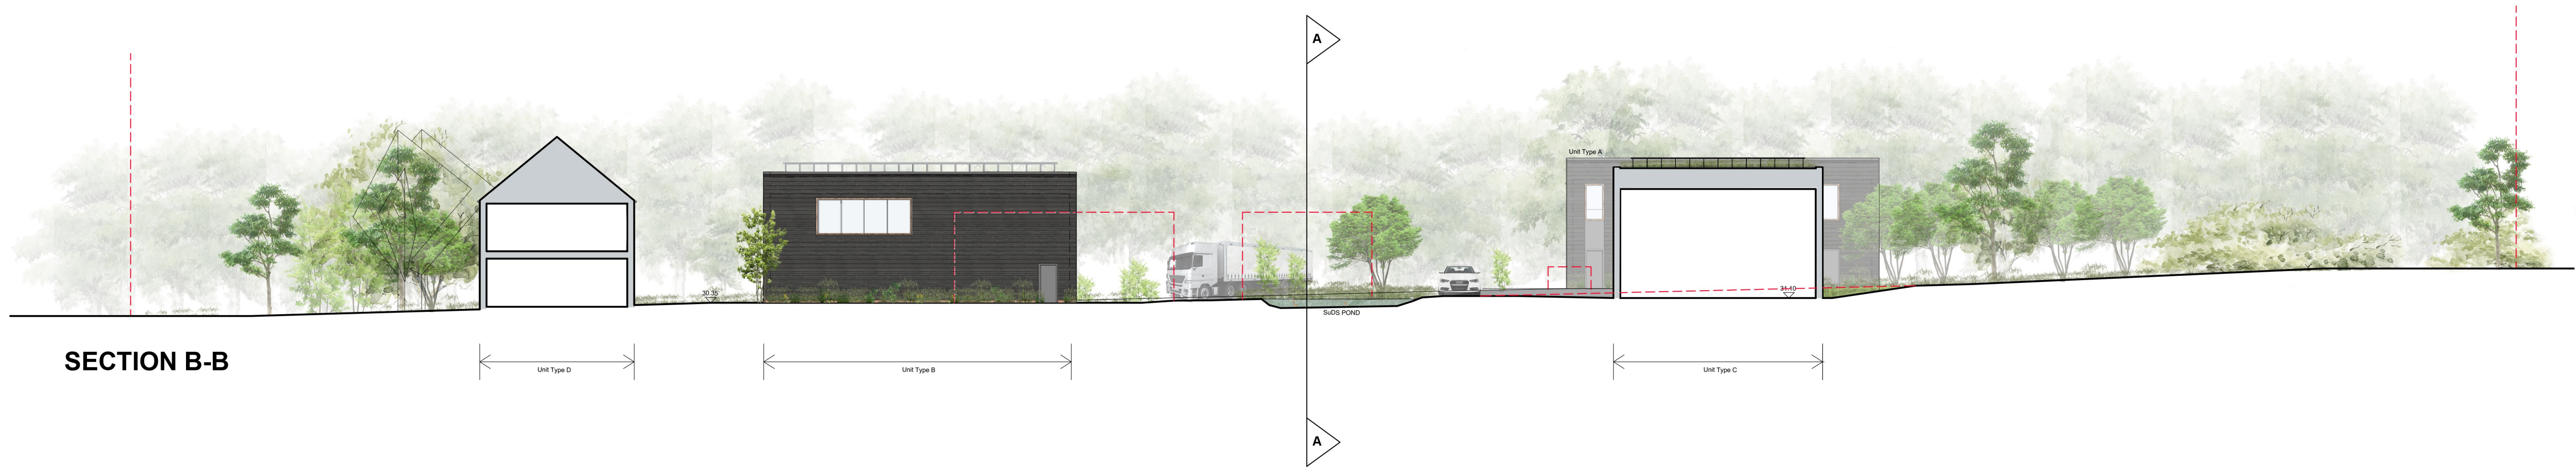

SECTION B-B

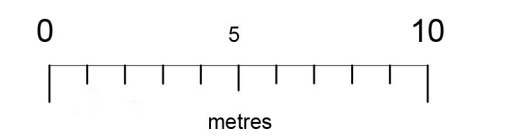

B	23.05.09	Amendments to unit types B, C & D
A	22.08.23	PLANNING ISSUE

REVISIONS

RADLEY
HOUSE
PARTNERSHIP | CHARTERED
ARCHITECTS

t. 01962842228
e. architects@radleyhouse.co.uk
w. www.radleyhouse.co.uk

20 Staple Gardens | Winchester | SO23 8SR

JOB | Moorlands Farm

DWG | Proposed Site Sections
A-A and B-B

S | 1:200@A1

D | JUNE 22 No. | 7912/D09/B