



100mm

50mm

10mm

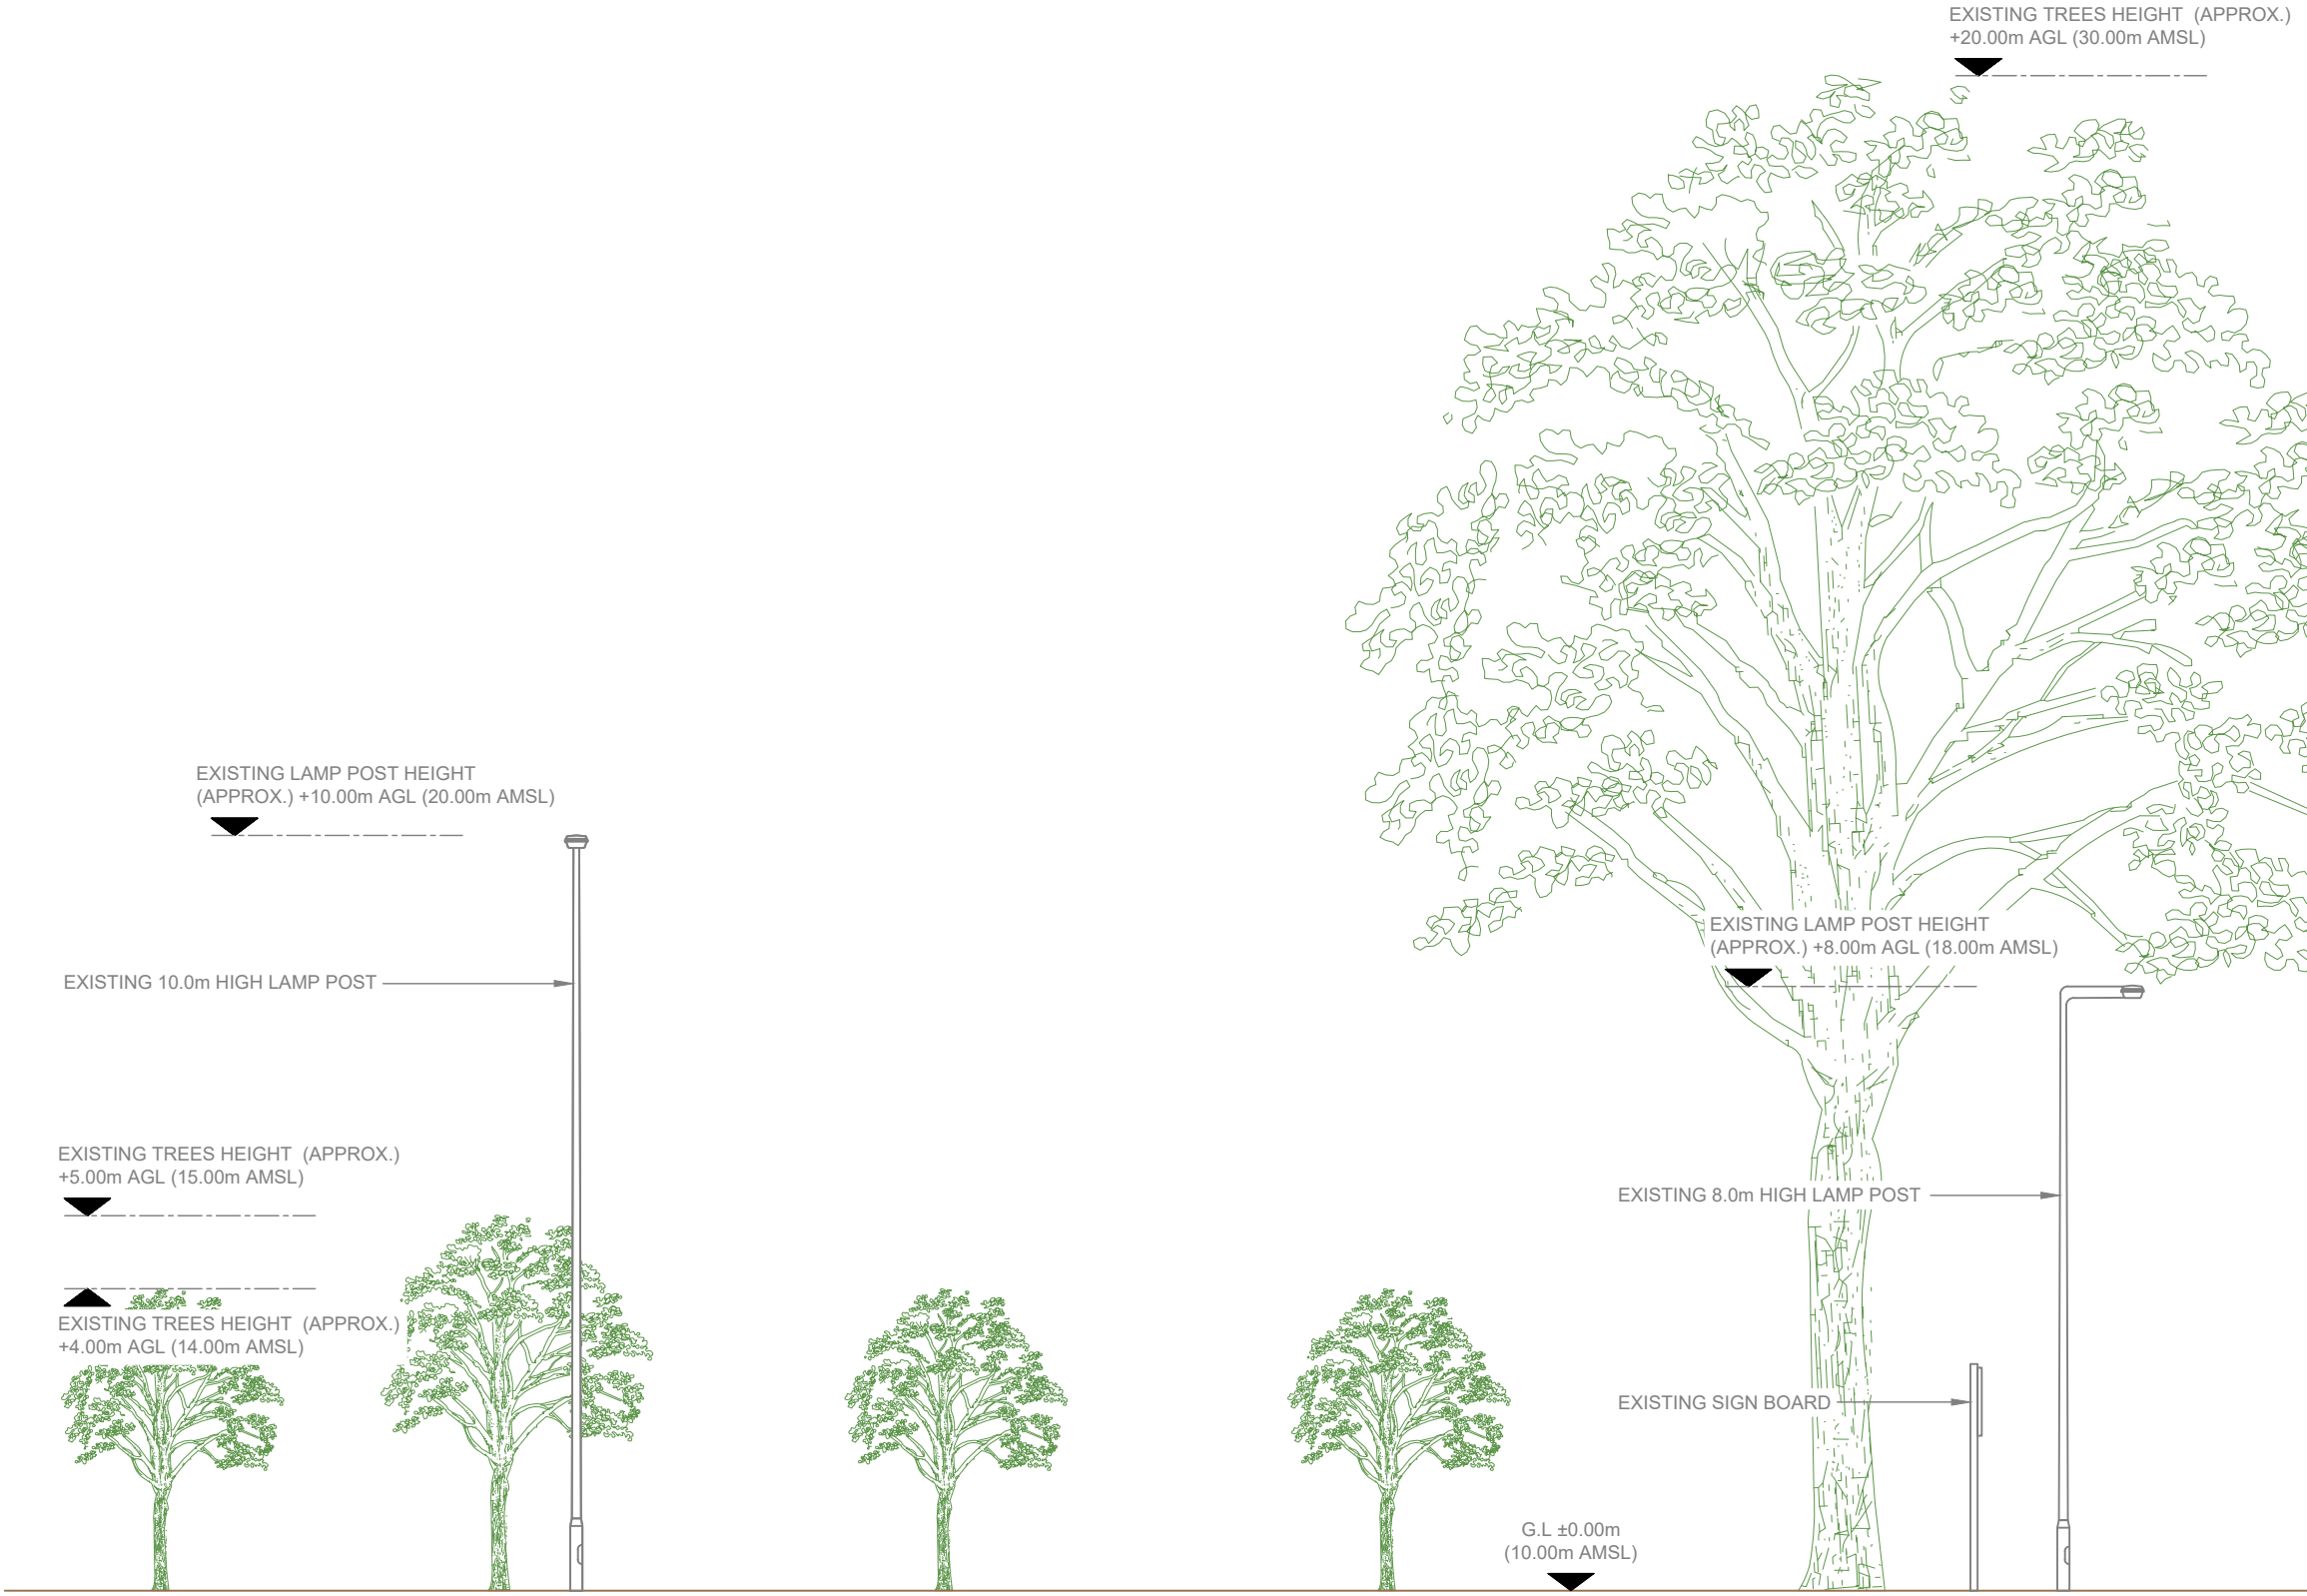

EXISTING SITE ELEVATION A

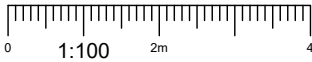

- NOTES:
- ALL DIMENSIONS IN MM UNLESS OTHERWISE NOTED.

Master:	MBNL / EE / H3G:	Project:	Purpose of Issue:	Issue:
M001	H3G	DENSIFICATION SW	Planning	A
Date:	06/04/2023	Revision / Upgrade Description:		
Drawn:	M.Bagya	First Issue		
Checked:	R.Brown			
Approved:	R.Brown			



Hutchison 3G UK Limited
Green Park, 450 Longwater Avenue
Reading, RG30 3UR
Tel: 01628 765 000
Fax: 01628 765 001

H3G Base Station Information line:
0845 6043000
Available 8am-8pm Monday to Friday

Design Consultant & Principal Contractor:



Unit E, Madison Place, Northampton Road,
Manchester, M40 5AG
Tel: 0161 785 4500 Fax: 0161 785 4501
Web: www.clarke-telecom.com

Site Name:
PASSFIELD AVENUE

Site ID:
ELH26940

Address:
PASSFIELD AVENUE
HAMPSHIRE
EASTLEIGH
SO50 9PY

Title:
150 EXISTING SITE ELEVATION A

Project:
H3G DENSIFICATION STREETWORKS

Purpose of Issue:
PLANNING

	MBNL Cell ID: N/A	3UK Cell ID: N/A
--	----------------------	---------------------

Master Drawing No: ELH26940_NA_NA_M001_H3G_DNSW_GA_A	Issue: A
---	-------------