
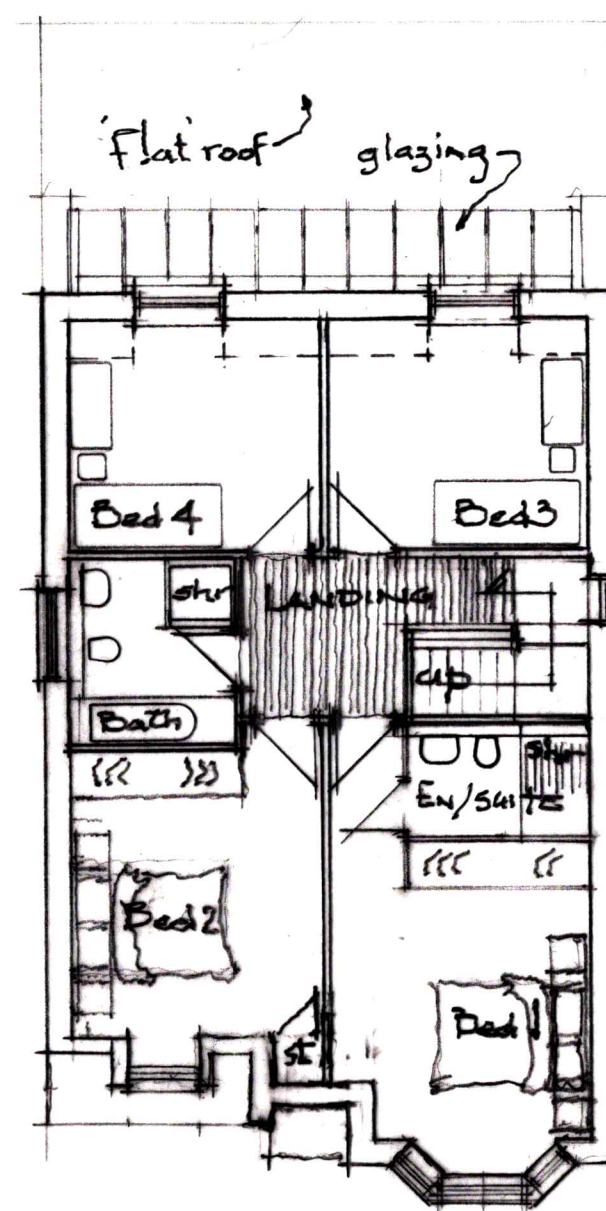


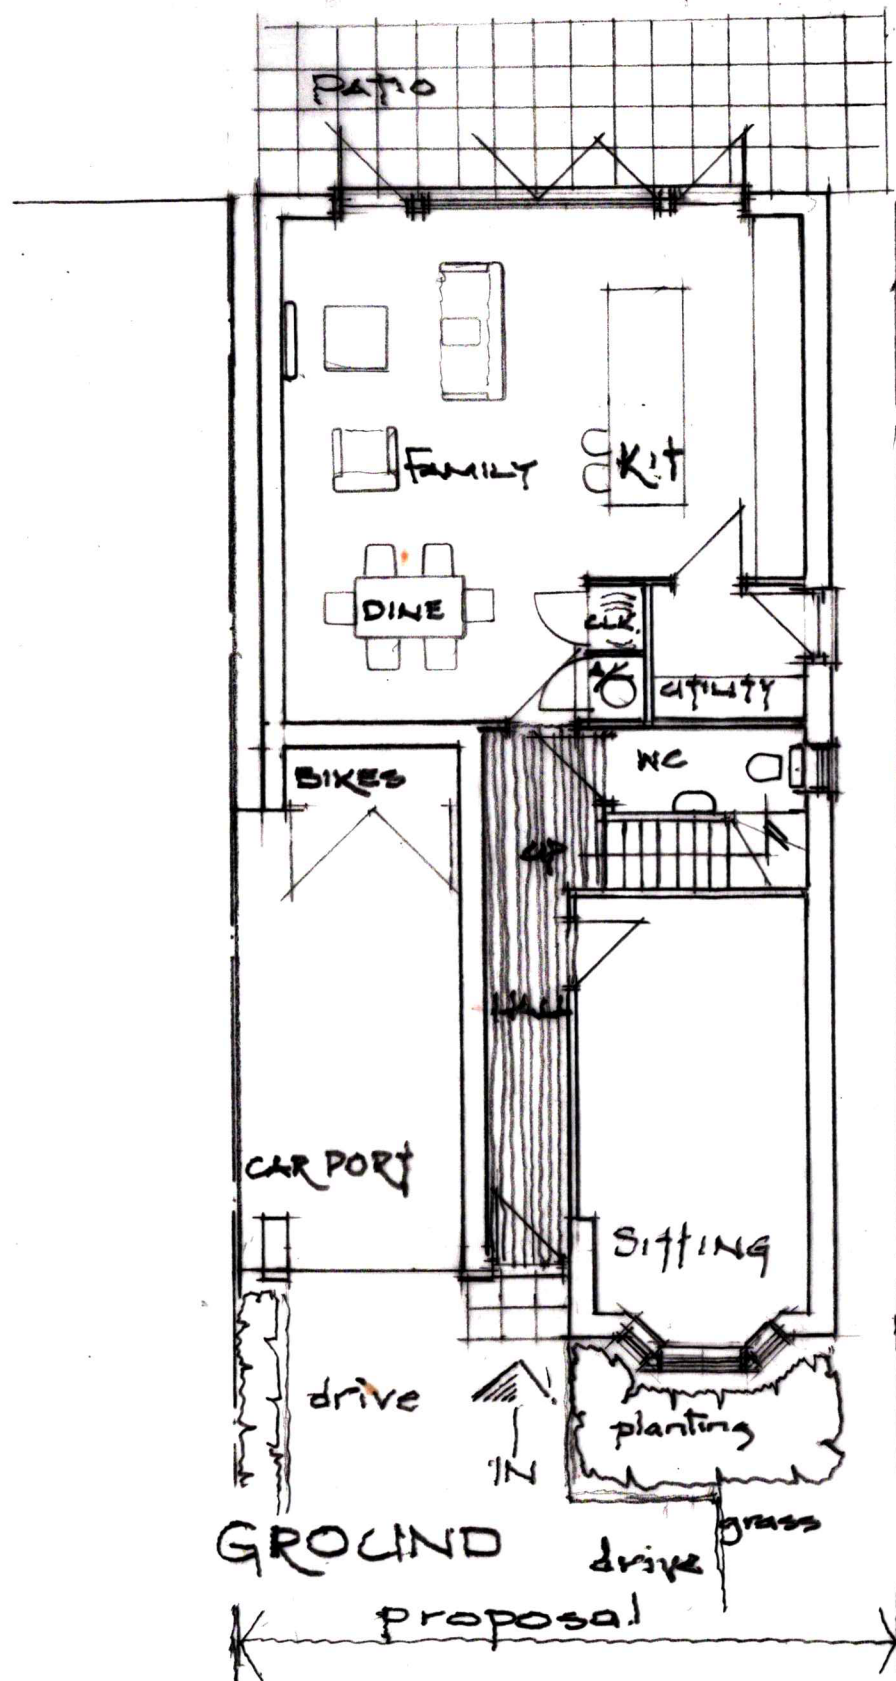

FIRST

JON DALE ARCHITECT LTD.

Jon Dale RIBA 12 Crestwood View, Eastleigh, Hampshire, SO50 4NF Tel: 07787 575126 E-mail: jondalearchitect@gmail.com

Project

LAND ADJACENT
52, CROSSWAYS
CHANDLER'S FORD

Title

PROPOSED PLANS

Scale

1:1000
A3

Date

MAR
23

Drawn

Checked

Job No.

WP/LWE/01

Drawing No.

WP/CW/01/3