




1 3D View Front

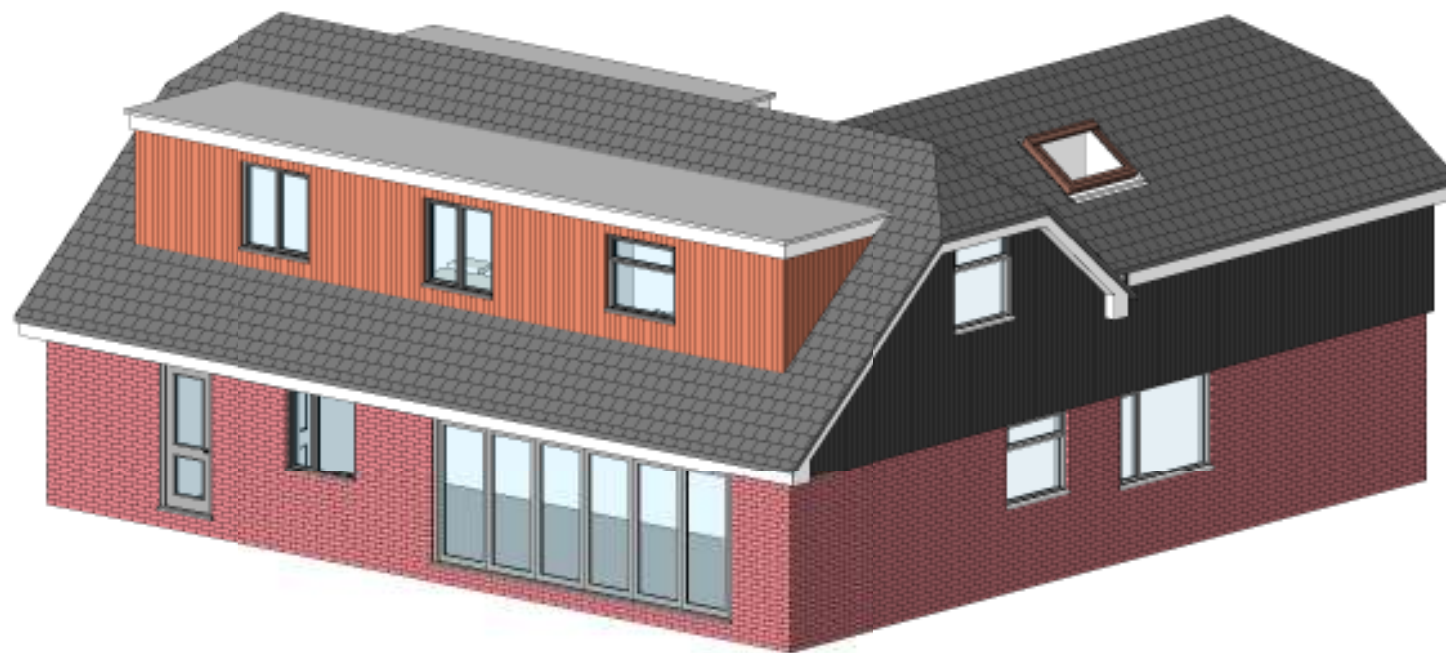

2 3D View Rear

Revision				
Drawings by: unsted design 3D Computer Aided Architectural Design Unsted Design Ltd 16 Hazel Close, Chandlers Ford Eastleigh SO53 5RF Tel: 02380274720 Fax: 02380274720 Email: info@UnstedDesign.co.uk Web Site www.UnstedDesign.co.uk Company Number 8013235 Utilities/Highways/Environment: It is the responsibility of the client or their contractor to liaise with the Utility providers, Highway Authorities and Environment Agency to ensure that all approvals are in place unless Unsted Design have been given written instructions to act on your behalf. Copyright: The copyright for this drawing remains the property of Unsted Design. It cannot be copied, altered or reproduced in any form without the consent of Unsted Design. It cannot be passed to a third party without the written consent of Unsted Design. Dimensions: All dimensions to be checked on site prior to the commencement of any work. Do not scale from this drawing for construction purposes. Party Wall Agreements: It is the sole responsibility of the building owner or their contractor to draw up any agreements or notices required to comply with the Party Wall Act. This drawing does not guarantee the position of the boundary. Client: MR AND MRS CUNNINGHAM Project Address: 114 PINE ROAD CHANDLERS FORD EASTLEIGH SO53 1JT				
Drawing Contents: 3D VIEWS				
Purpose: PLANNING APPLICATION				
Scale:				
Date JULY 2022				
Drawn by: MKU				
Drawing Number	Client	Status	Project Number	Sheet Size
009 CUNNINGHAM			PR1412	A3