


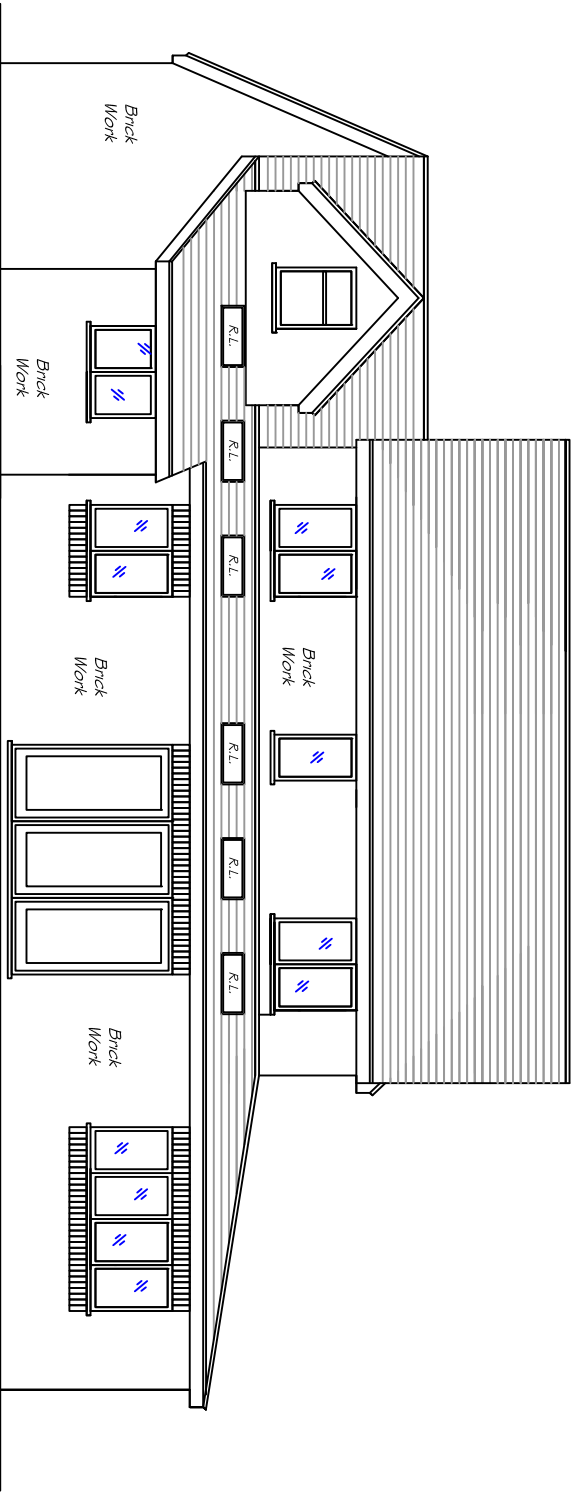


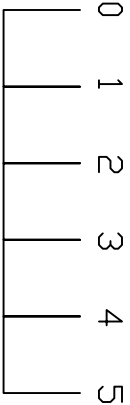


PROPOSED REAR
ELEVATION

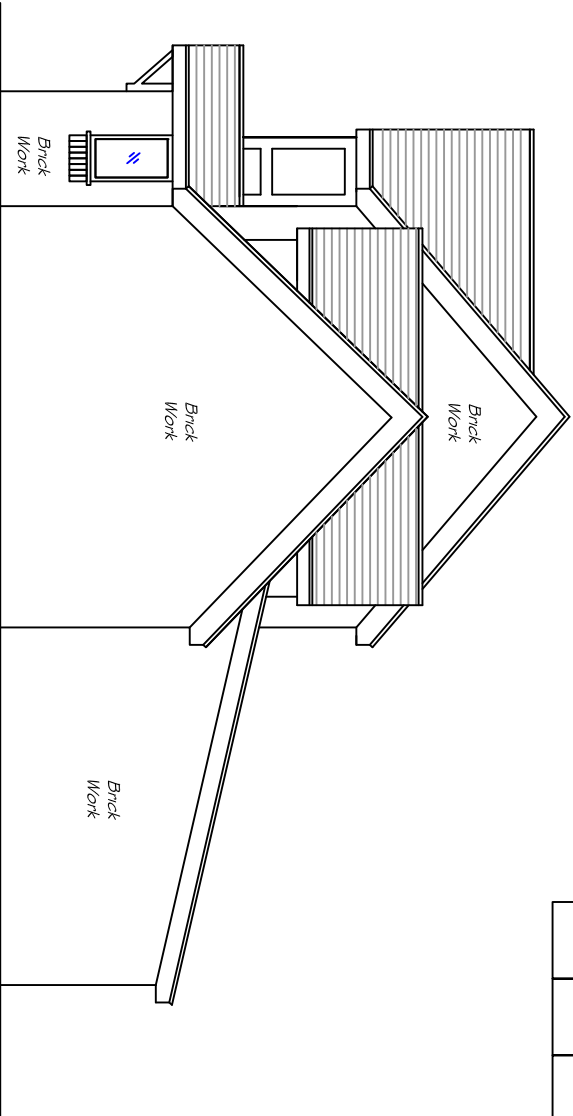

PROPOSED SIDE ELEVATIONS.

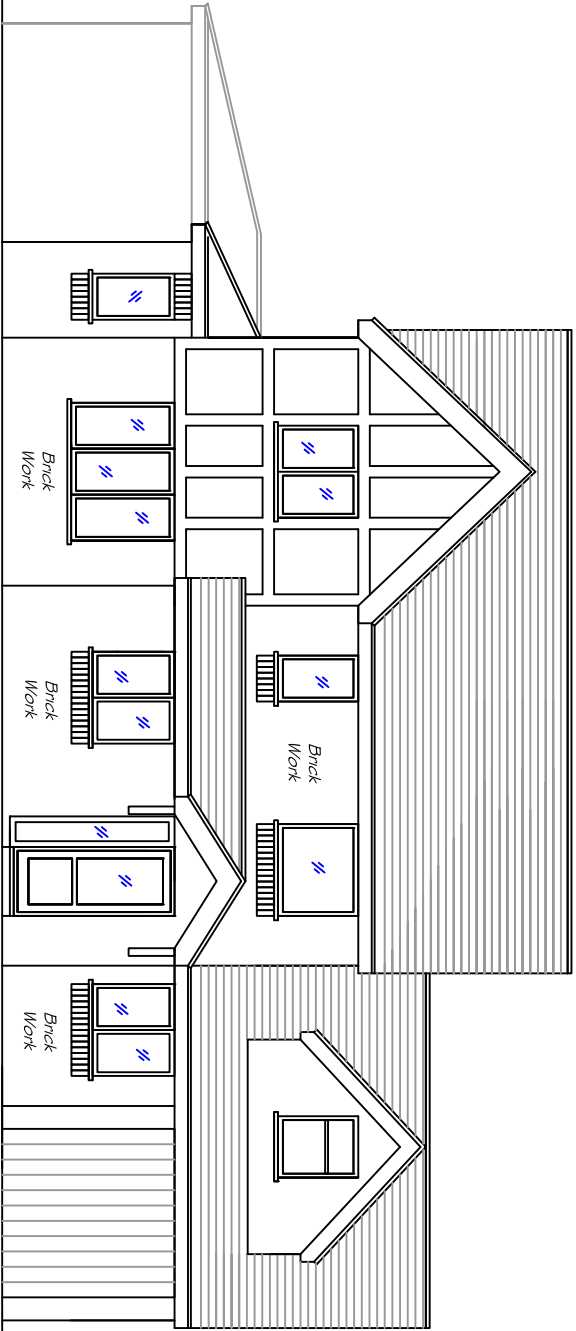

PROPOSED FRONT
ELEVATION

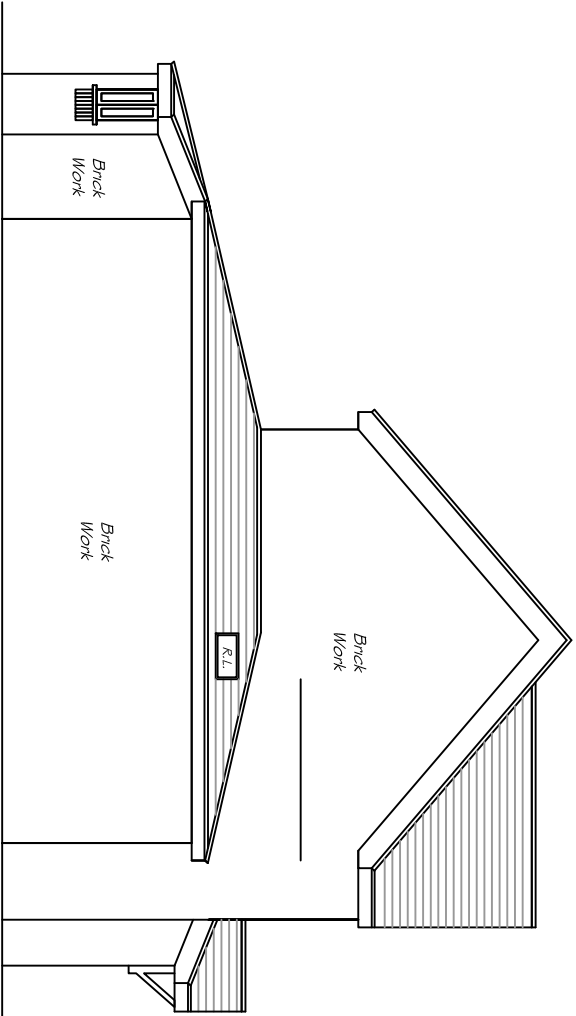

All dimensions & details shown on this drawing to be checked on site to supersede scaled dimensions. All building work to be carried out in accordance with the Building Regulations and the Building Act 2004. In which they are used as a representative sample in accordance with the applicable and manufacturer's recommendations.		
These drawings to be read in conjunction with the approved Building Regulations and the Building Act 2004.		
Project Name/Address		
64, GORDON'S VALE, HEDGE END, SD30 4SN		
Client's name		
TONY		
Drawing Title		
PROPOSED ELEVATIONS C		
Drawing Scale	Drawing No	Date
1:100	010B	9/3/2023