



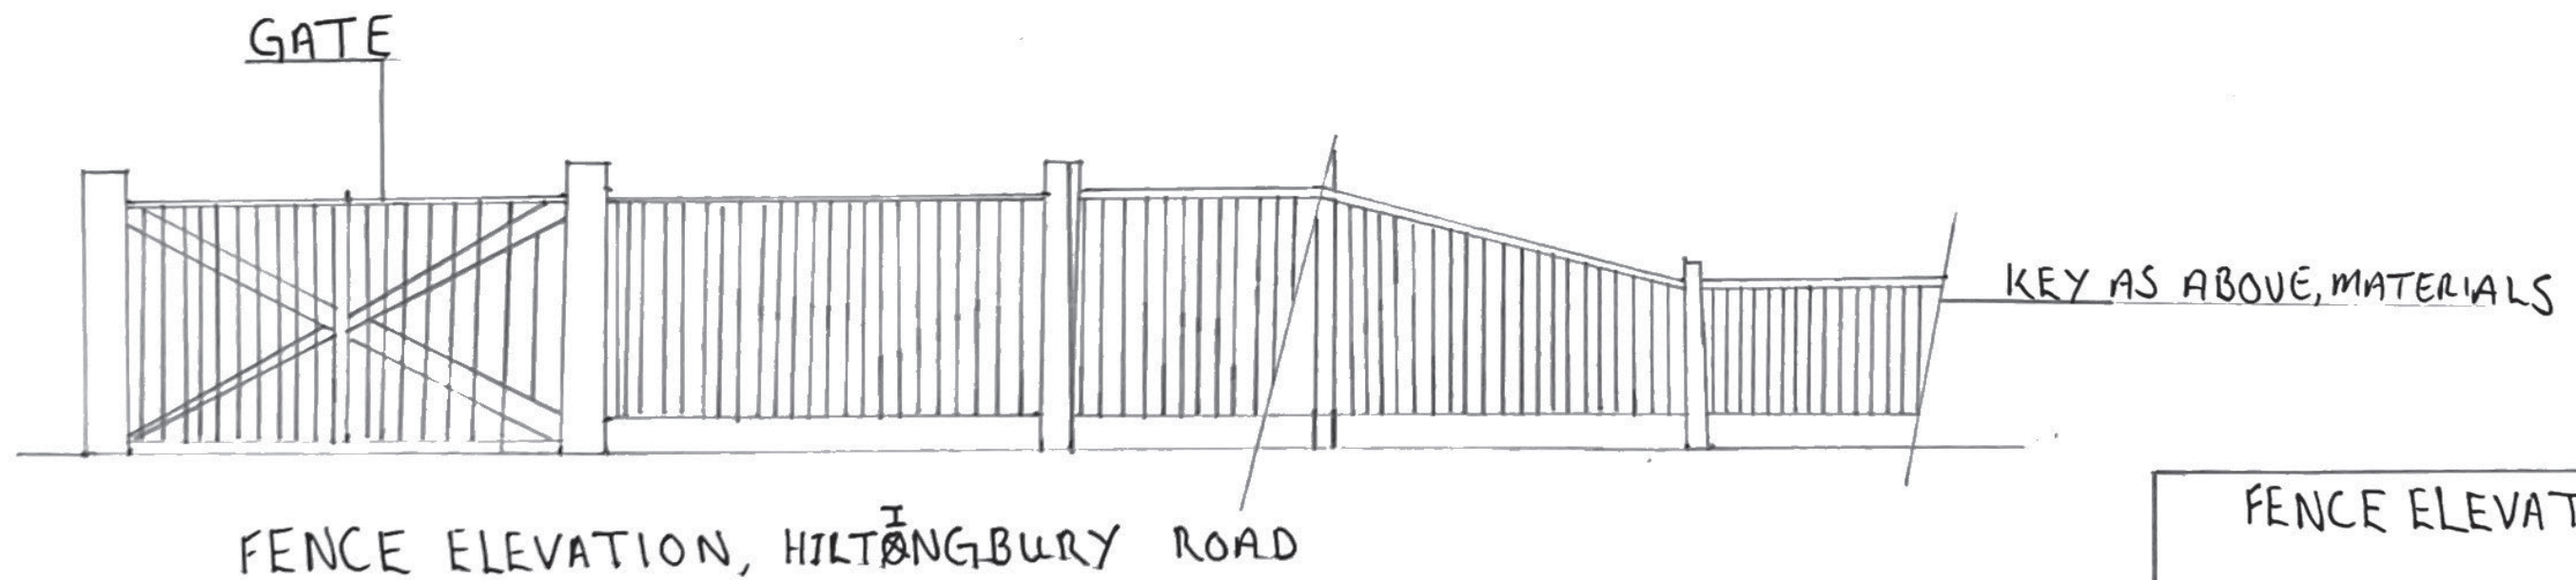

SCALE 1:50 @ A3

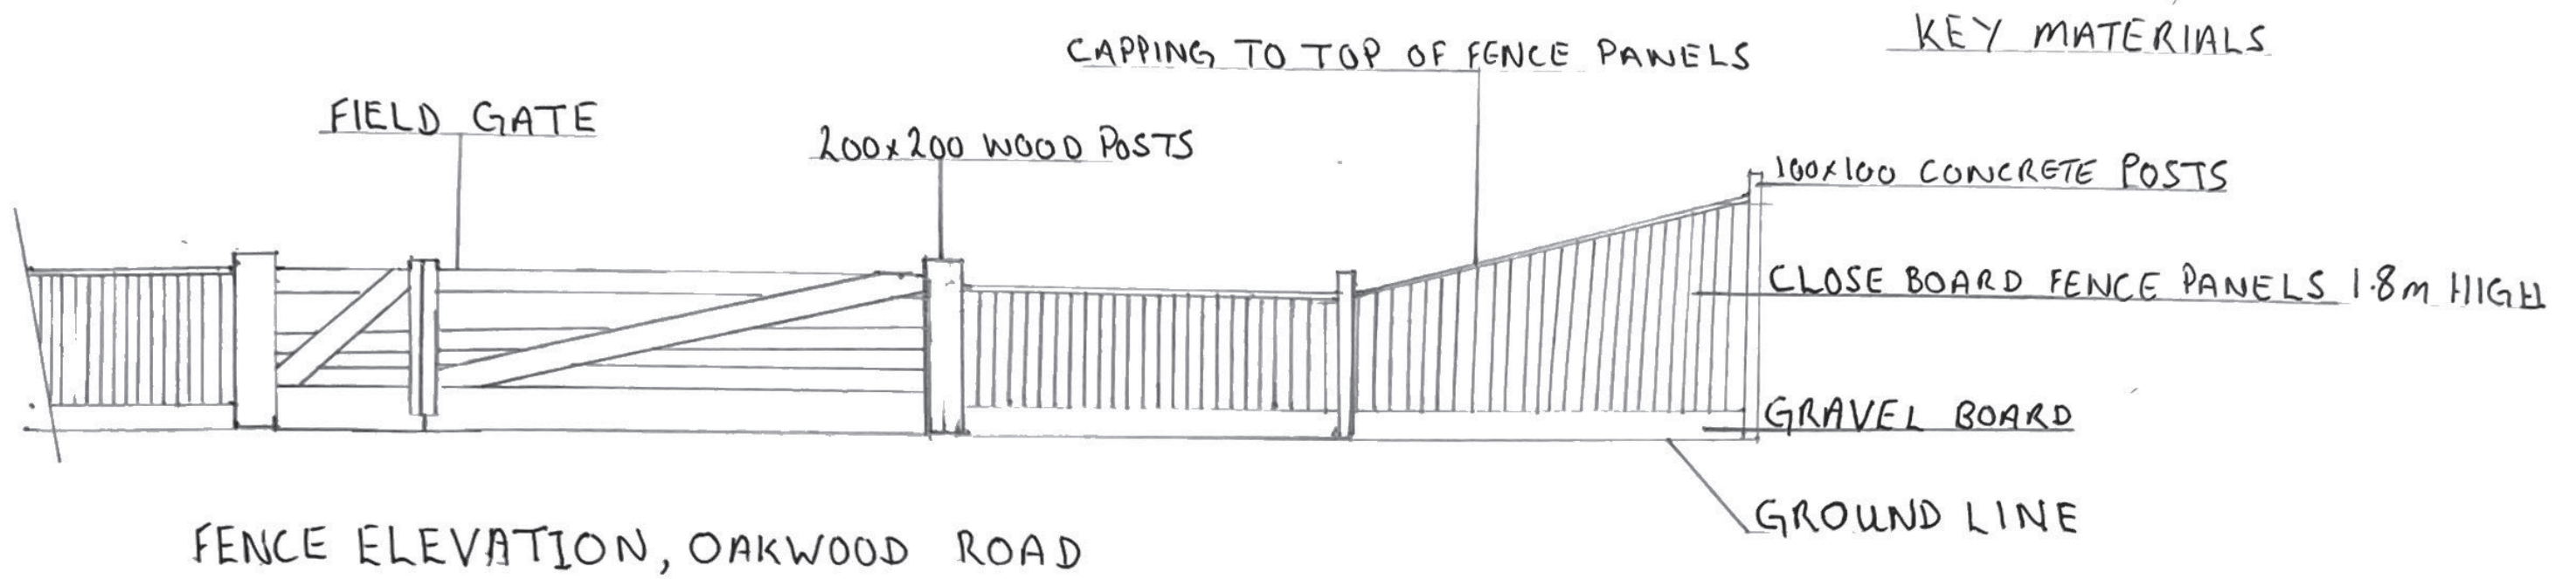

FENCE ELEVATION

1 OAKWOOD ROAD
CHANDLERS FORD
HAMPSHIRE
SO53 1LW

FEB 2023
1:50 @ A3