


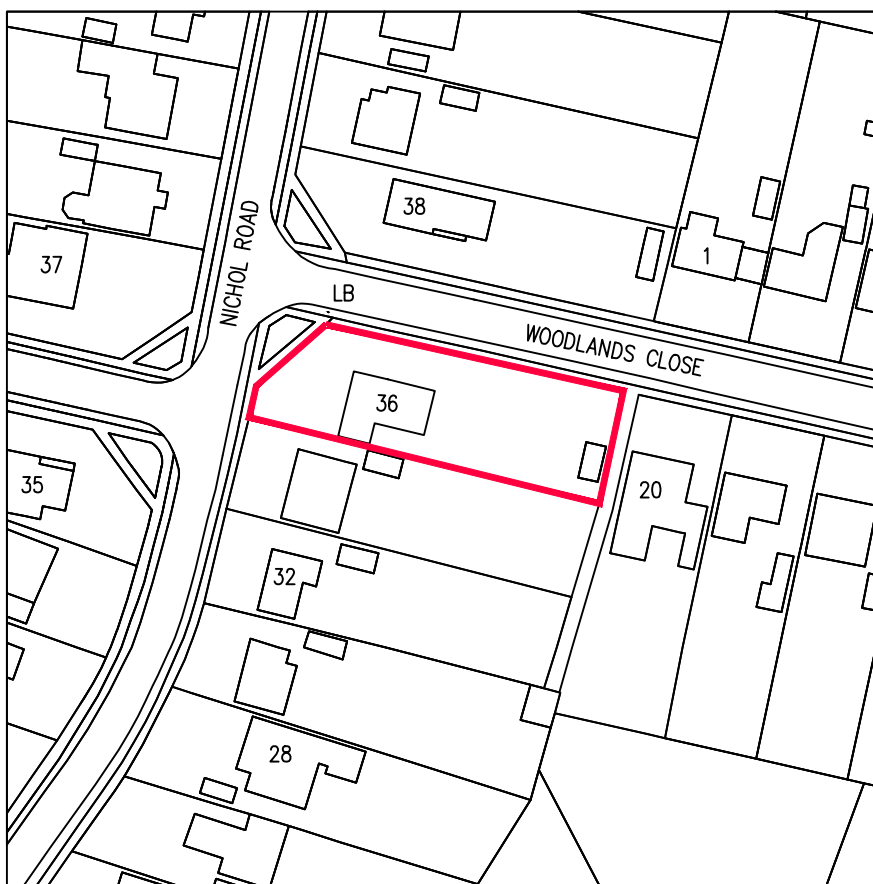

CROWN COPYRIGHT 2023
LICENCE NUMBER: 100047474

FURTHER INFORMATION CAN BE FOUND ON THE OS SITEMAP INFORMATION LEAFLET
OR THE ORDNANCE SURVEY WEBSITE www.ordnancesurvey.co.uk

PRODUCED 02.05.2023 FROM ORDNANCE SURVEY NATIONAL GEOGRAPHIC DATABASE
AND INCORPORATING SURVEYED REVISION AVAILABLE AT THIS DATE.
CROWN COPYRIGHT 2023.

REPRODUCTION IN WHOLE OR PART IS PROHIBITED WITHOUT THE PRIOR PERMISSION
PERMISSION OF ORDNANCE SURVEY.

ORDNANCE SURVEY AND THE OS SYMBOL ARE REGISTERED TRADEMARKS AND OS SITEMAP
IS A TRADEMARK OF ORDNANCE SURVEY. THE NATIONAL MAPPING AGENCY OF GREAT BRITAIN.


THE REPRESENTATION OF A ROAD, TRACK OR PATH IS NO EVIDENCE OF RIGHT OF WAY.

THE REPRESENTATION OF FEATURES AS LINES IS NO EVIDENCE OF A PROPERTY BOUNDARY.

Rev	Date	Description

Drawing Title
LOCATION PLAN

PAPER SIZE A4 - SCALE 1:1250

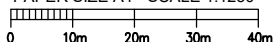

Client **Mr & Mrs M Holebrook**

Home Address
36 Nichol Road
Chandlers Ford
Eastleigh
Hants SO53 5AS

Site Address
36 Nichol Road
Chandlers Ford
Eastleigh
Hants SO53 5AS

MARTECH
BUILDING DESIGN Ltd
& CAD Draughting Services



Scale **1 : 1250**

Project Number
2223-109

Date **May 2023**

Drawing Number
01

Rev
0

Terry Marston
Project Designer

Tele:
Mobile: **07775 982 104**
Email: **martech@talktalk.net**