
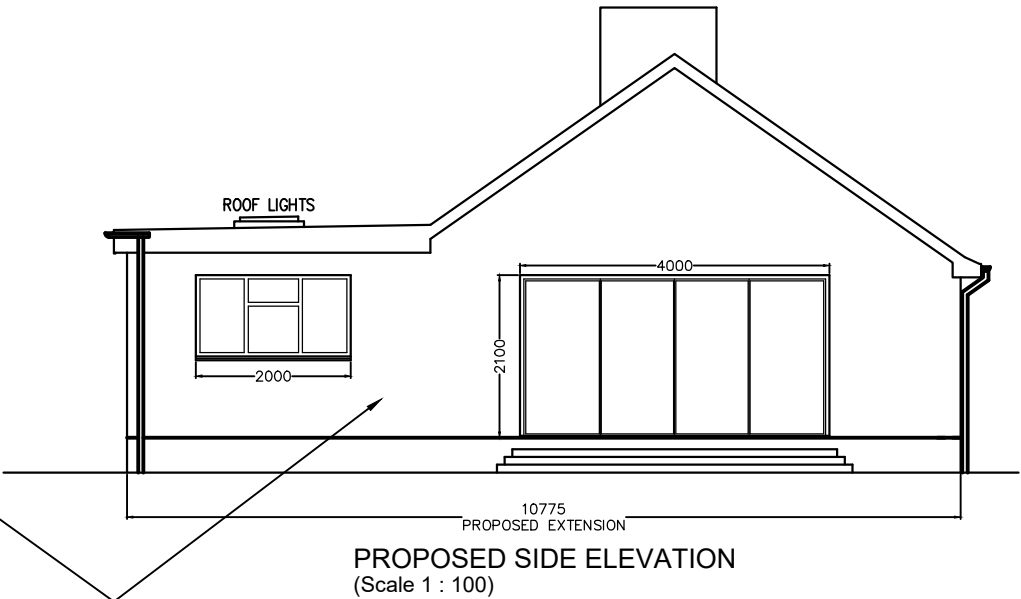
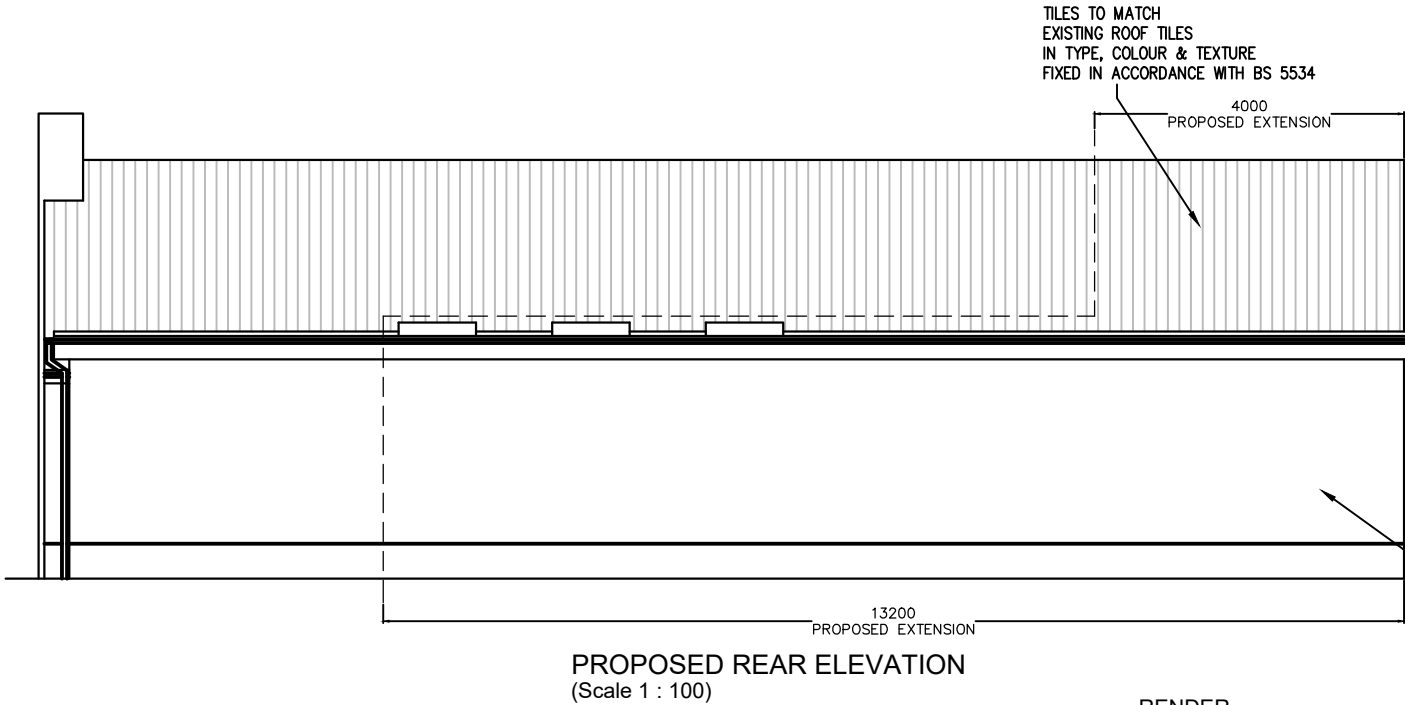
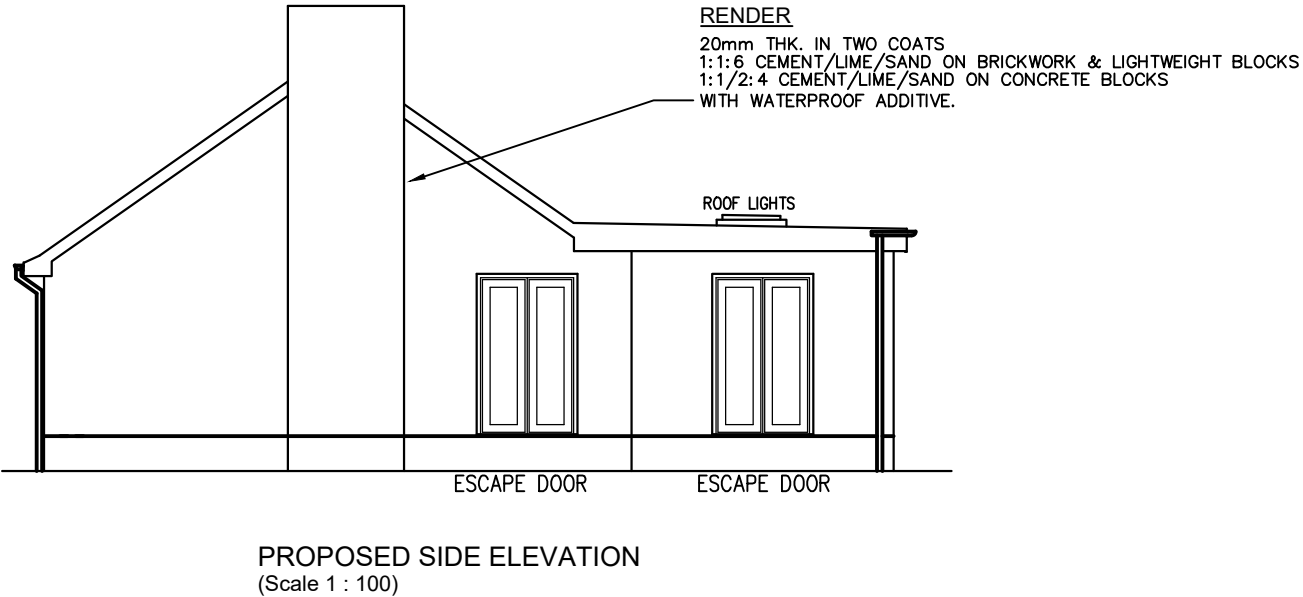



STRUCTURAL INVESTIGATION
A STRUCTURAL INVESTIGATION BY THE BUILDER IS ADVISED. SMALL SECTIONS OF WALL & CEILING WILL NEED TO BE EXPOSED TO ASCERTAIN THE TYPE OF SUPPORT THAT IS EXISTING. IF REQUIRED FURTHER CALCULATIONS & METHODS OF SUPPORT CAN THEN BE DETERMINED.

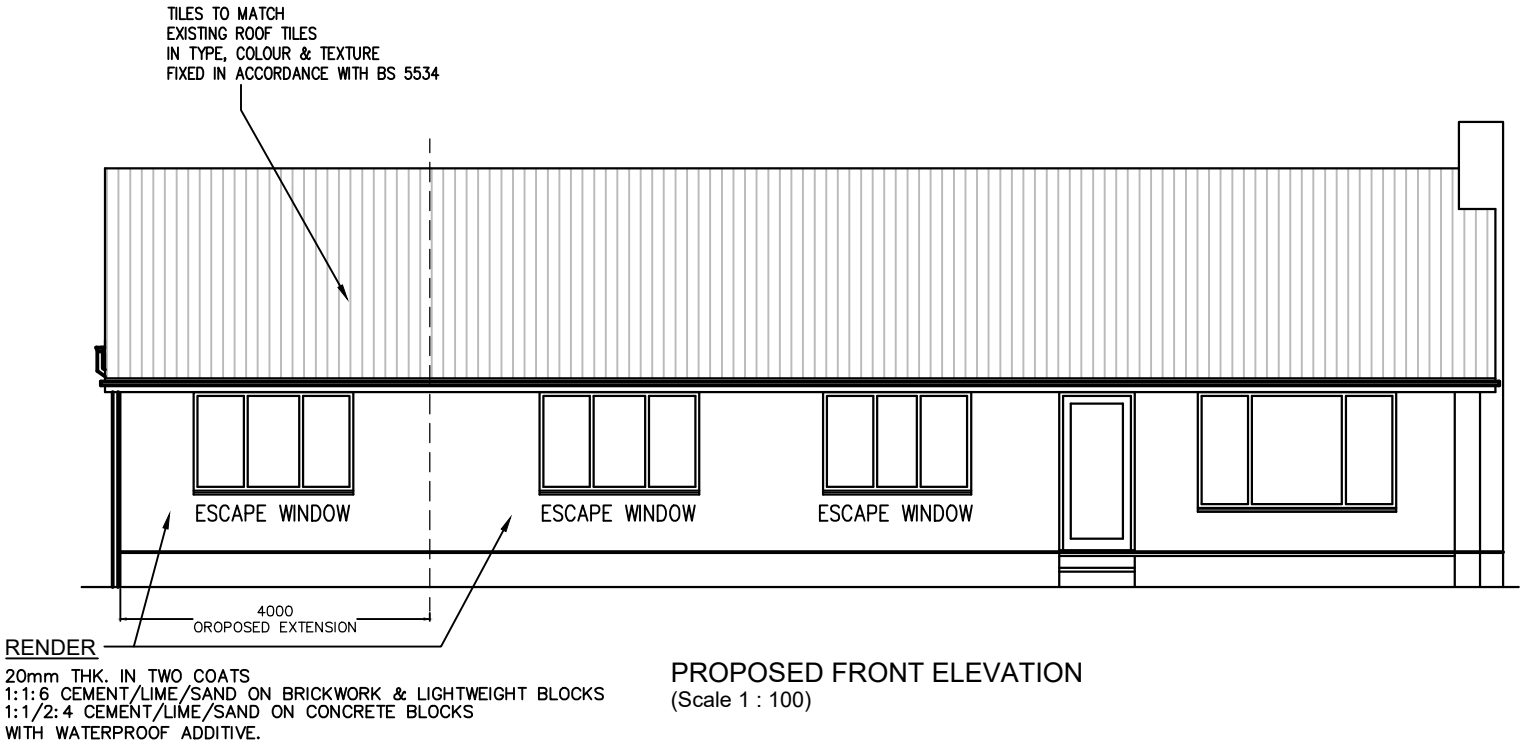

Rev	Date	Description
-----	------	-------------

This drawing is intended for Planning & Building Regulation applications only & is not a detailed working drawing. Building works not to commence until the necessary Planning & Building control approvals have been granted. Contractors, subcontractors & suppliers are to check all relevant dimensions, site & building levels before commencing any shop drawings, fabrications, or building works. Any discrepancies found in dimensions or levels to be reported to MARTECH Ltd thus enabling further checks to be carried out. Methods of construction & materials used are the responsibility of the building contractor assigned to the project.

All new works to be carried out in accordance with Building Regs 2010 and all current codes of practice
(Drawings subject to revision until fully approved by building control)

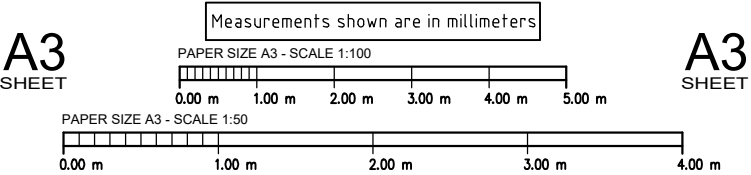

Drawing Title		Client	
PROPOSED ELEVATIONS		Mr & Mrs M Holebrook	
Scale		Home Address	Site Address
As Shown		36 Nichol Road	36 Nichol Road
Project Number		Chandlers Ford	Chandlers Ford
2223-109		Eastleigh	Eastleigh
Date		Hants SO53 5AS	Hants SO53 5AS
May 2023			
Drawing Number		Rev	
10		0	

MARTECH

BUILDING DESIGN Ltd

& CAD Draughting Services

Terry Marston

Project Designer

Mobile: 07775 982 104

Email: martech@talktalk.net