




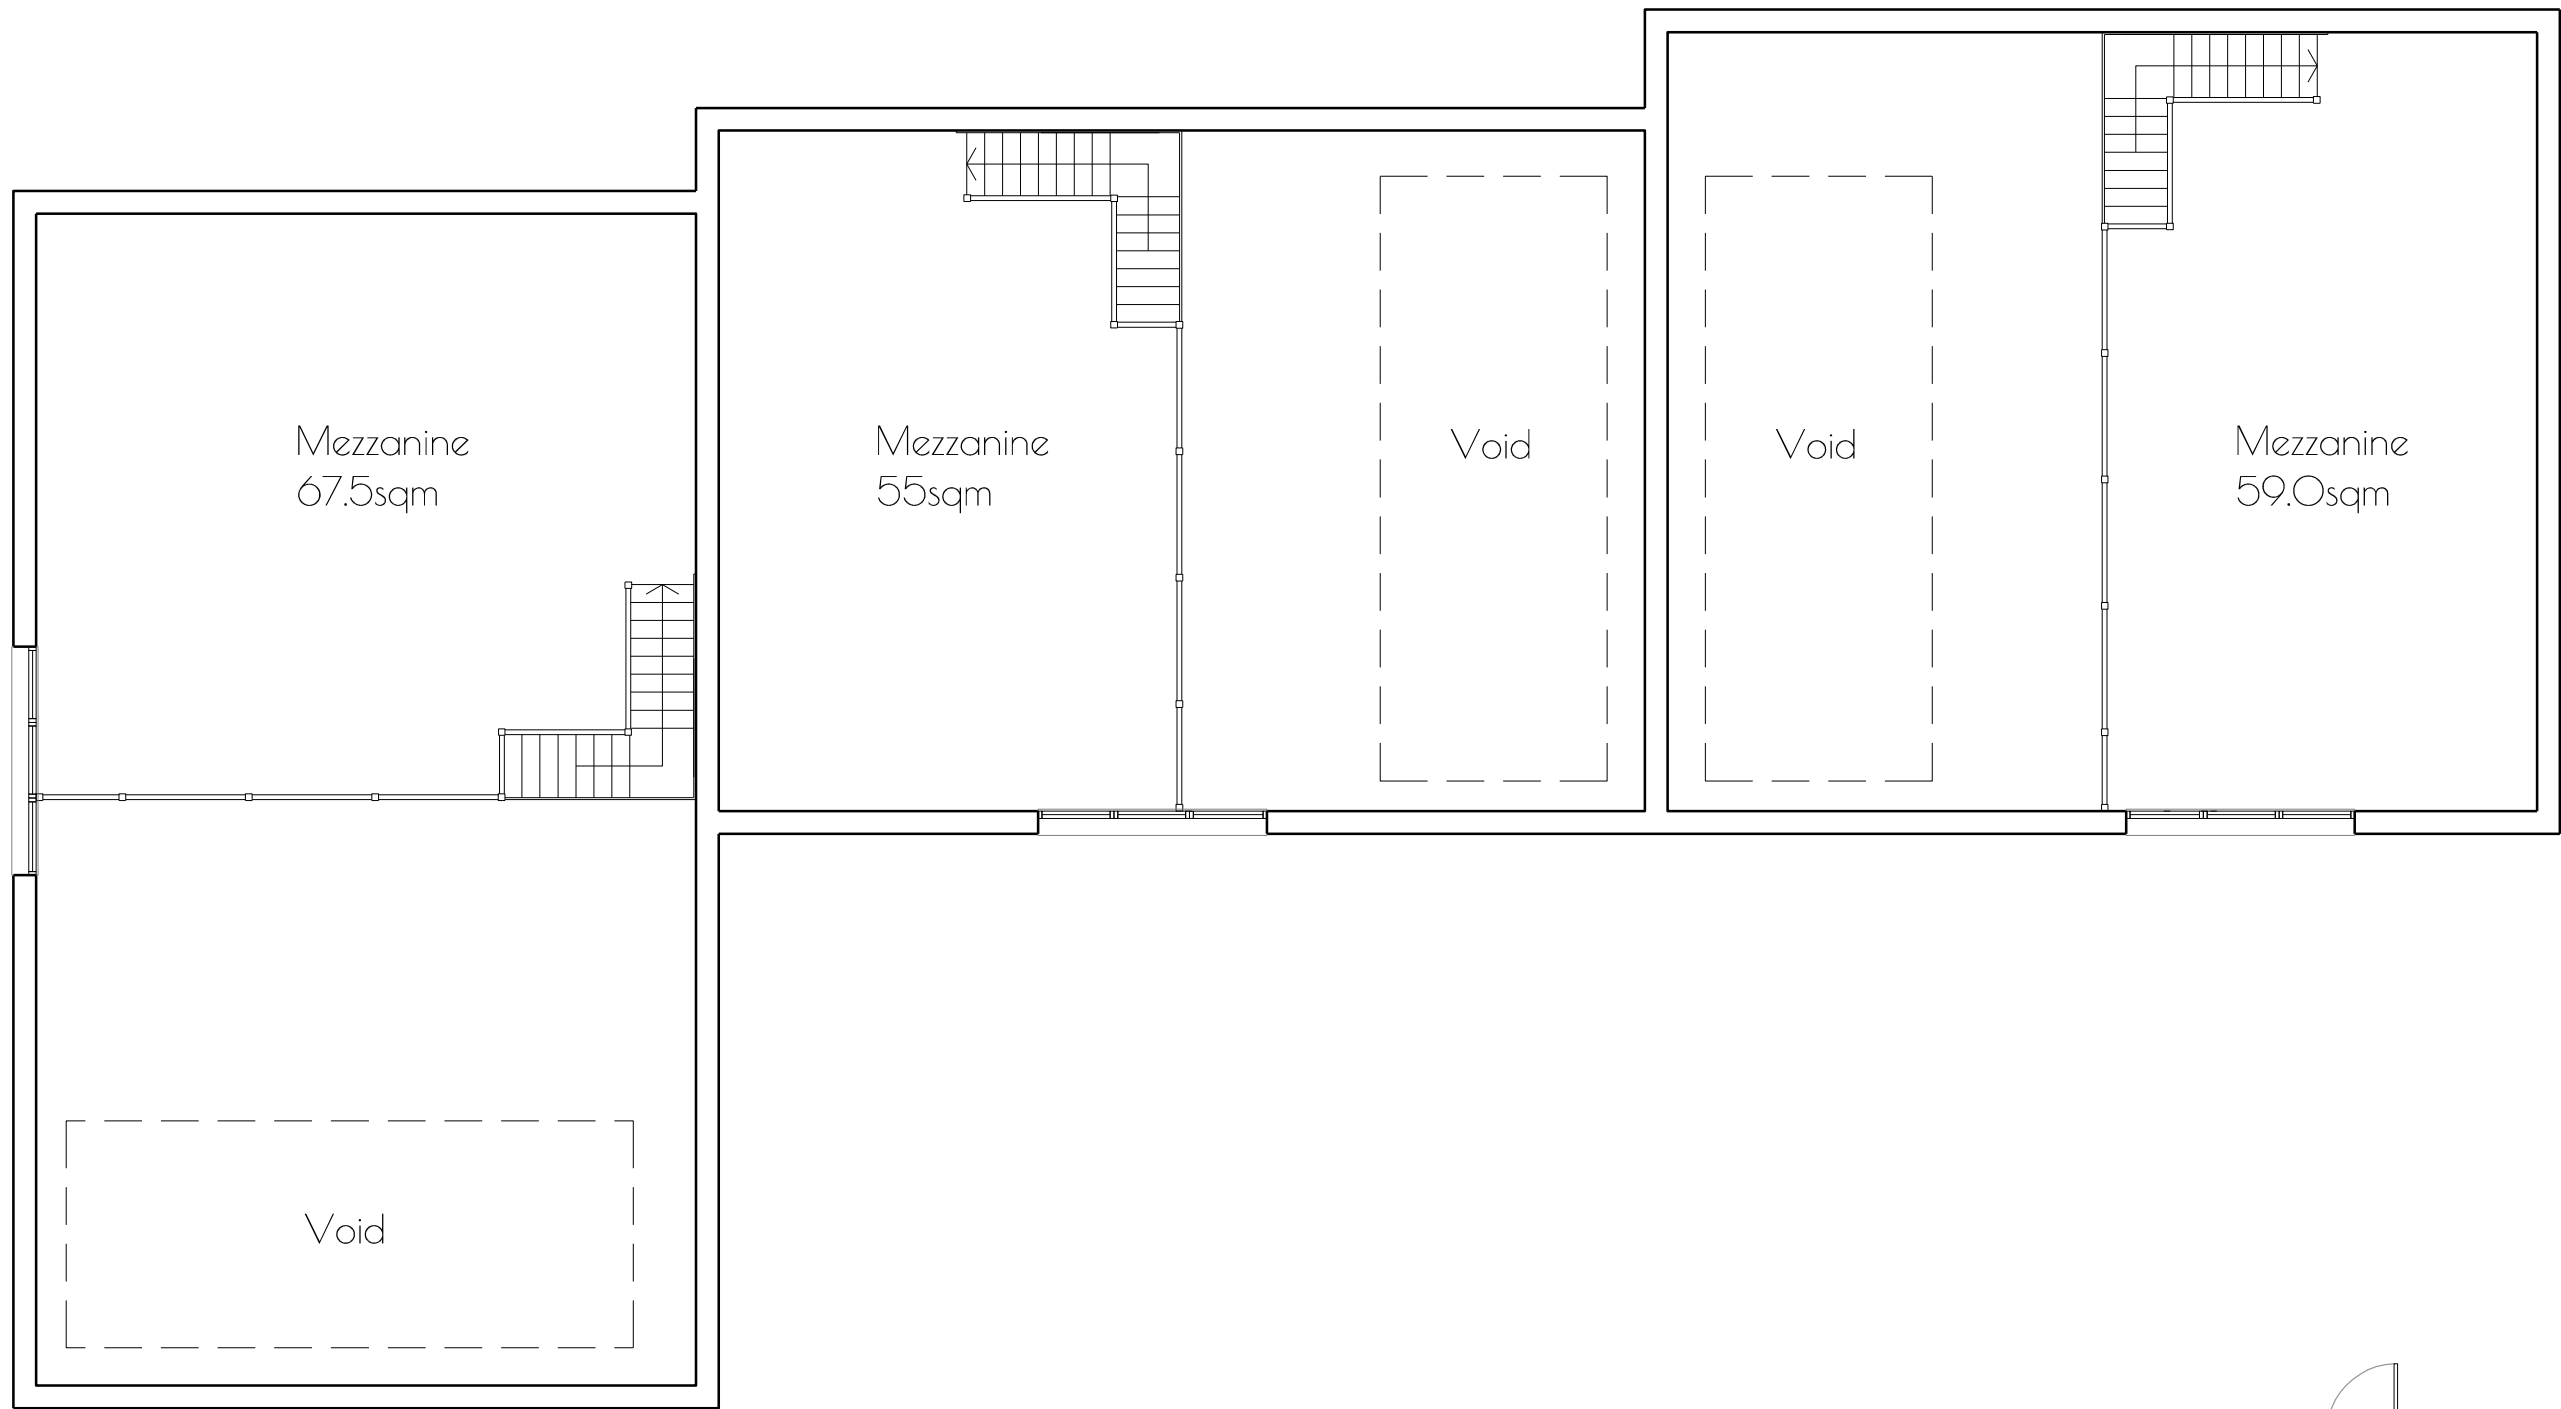

First Floor

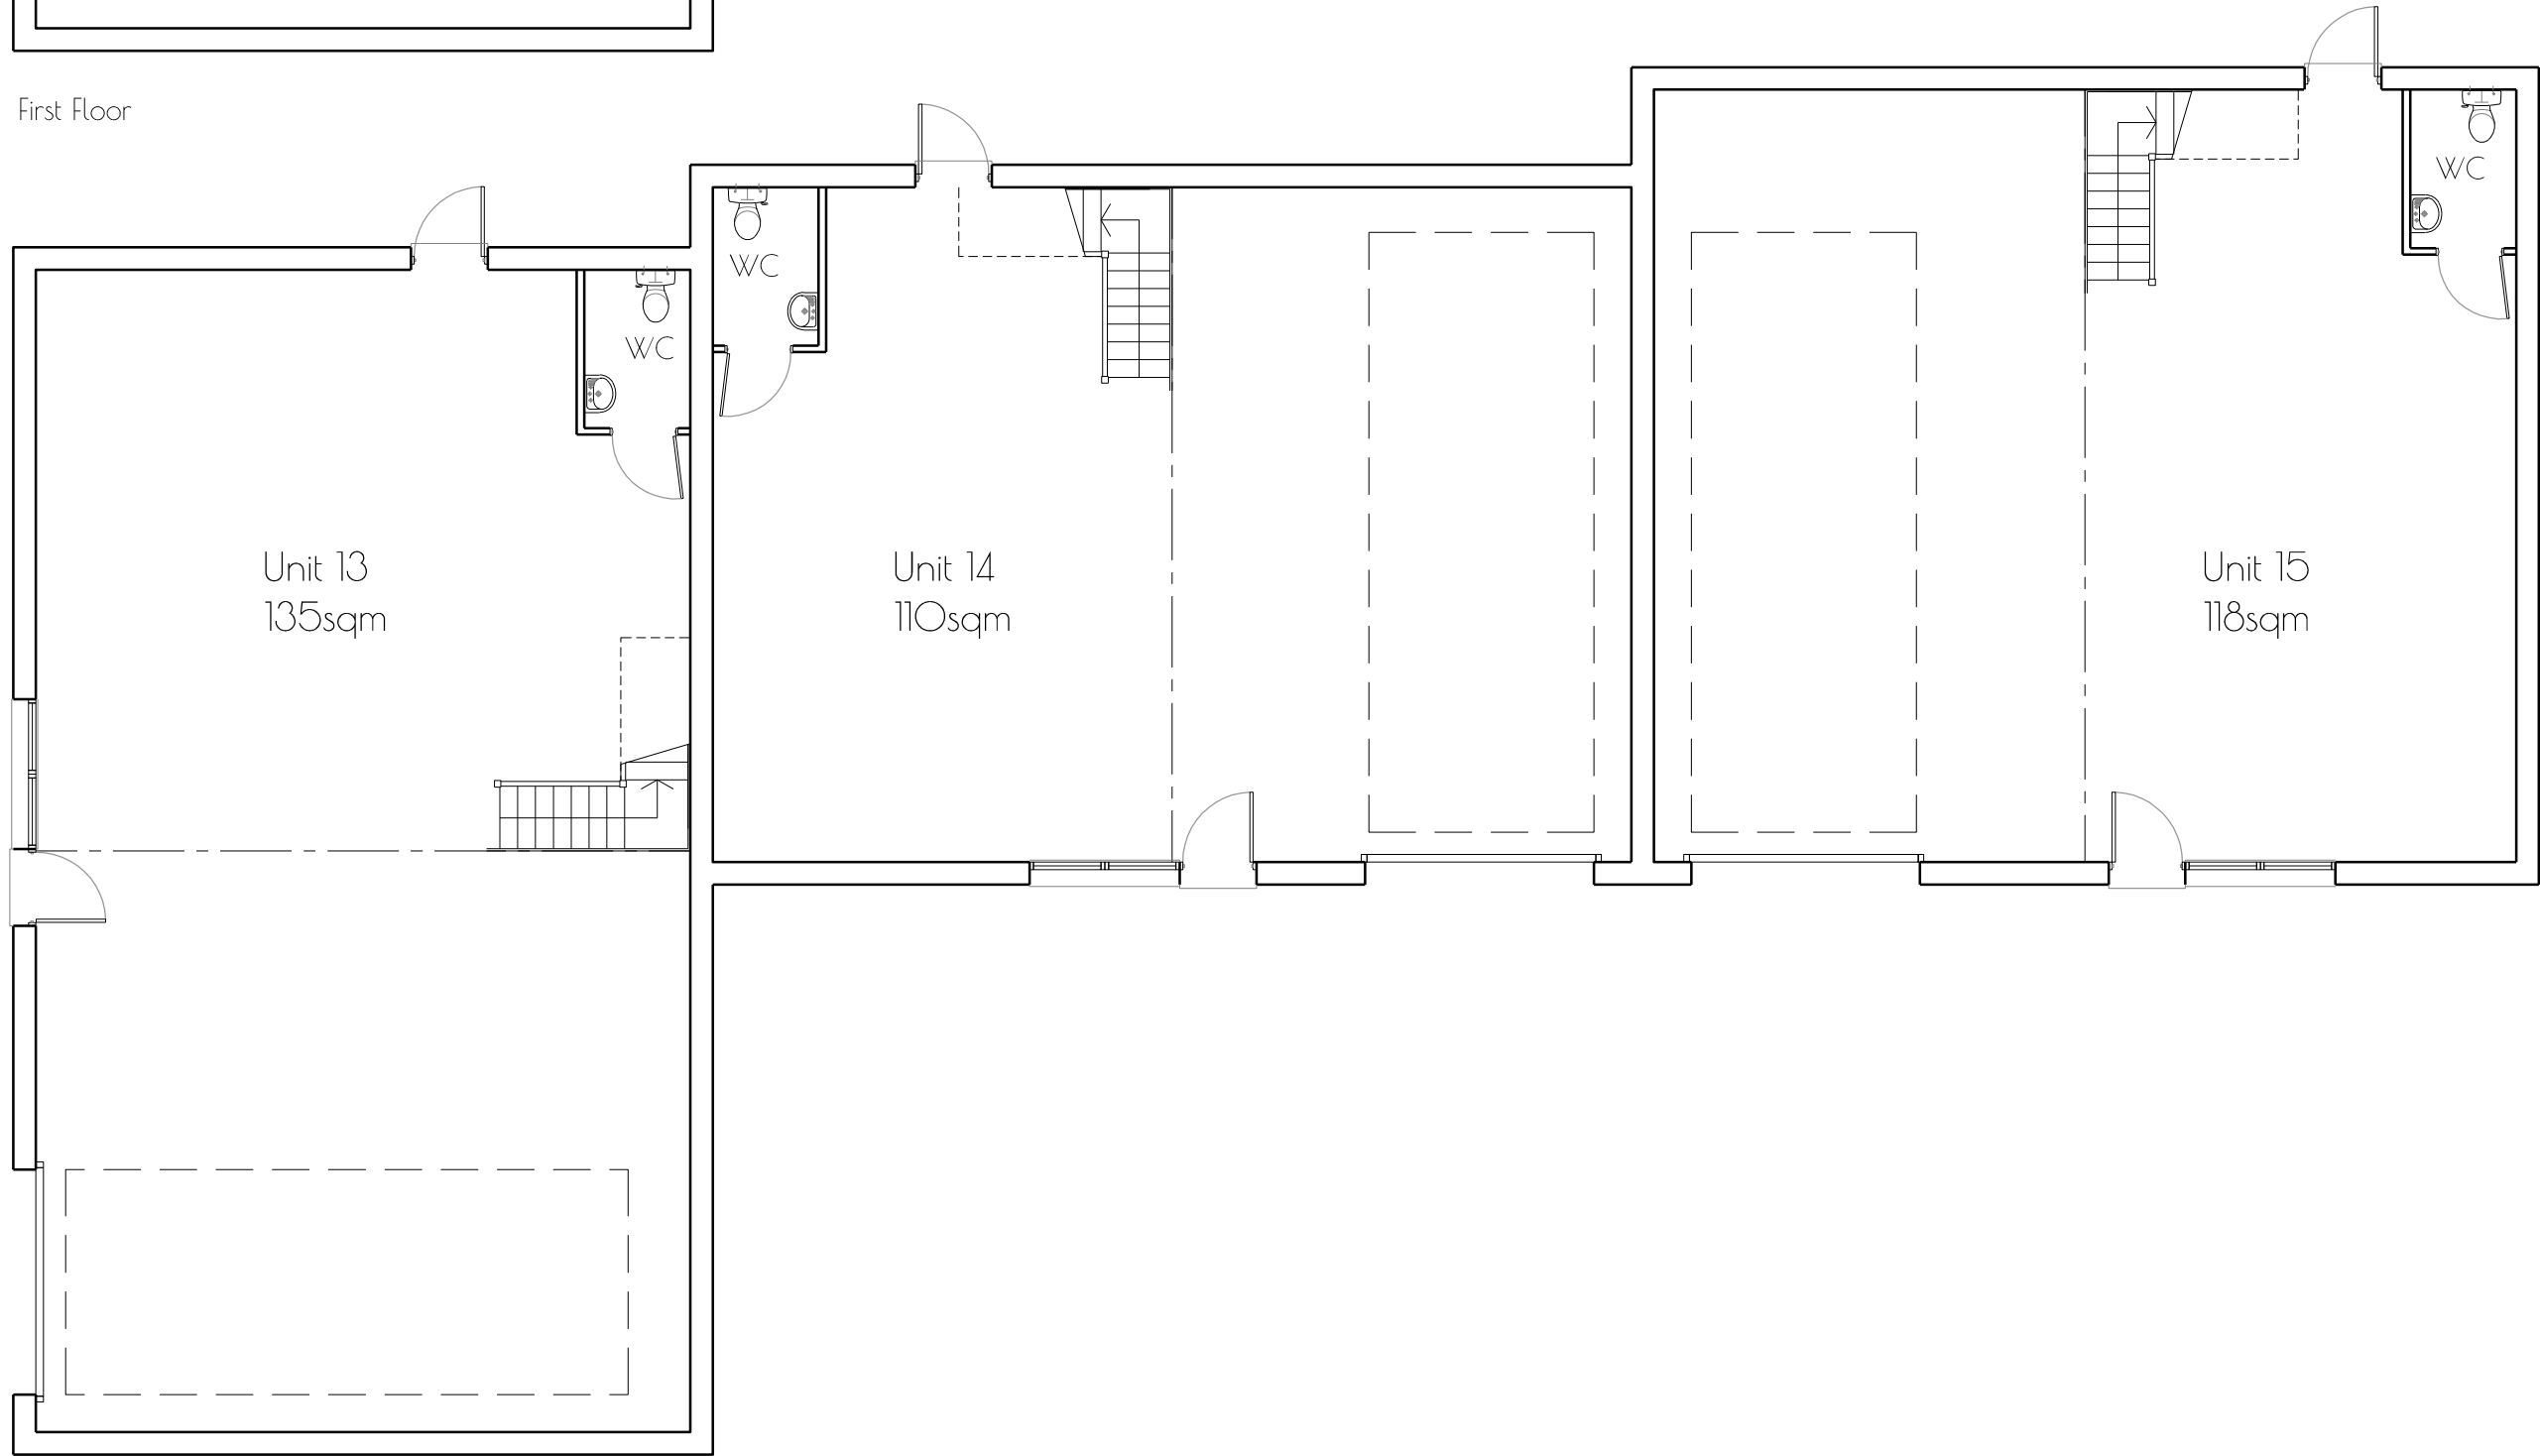

Ground Floor

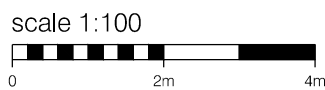

A Block split. Additional windows added to ground and mezzanine floors.

May '23

JON DALE ARCHITECT LTD.

Jon Dale RIBA 12 Crestwood View, Eastleigh, Hampshire, SO50 4NF Tel: 07787 575126 E-mail: jondalearchitect@gmail.com

Project

Knowle Lane
Eastleigh

Title

Block D
Floor Plans

Scale

1:100@A2

Date

May '23

Drawn

RDP

Checked

JD

Job No.

JD_116

Drawing. No.

BLOCKD.p

Revision

A