






Figure 3 Examples of above-ground stabilizing systems

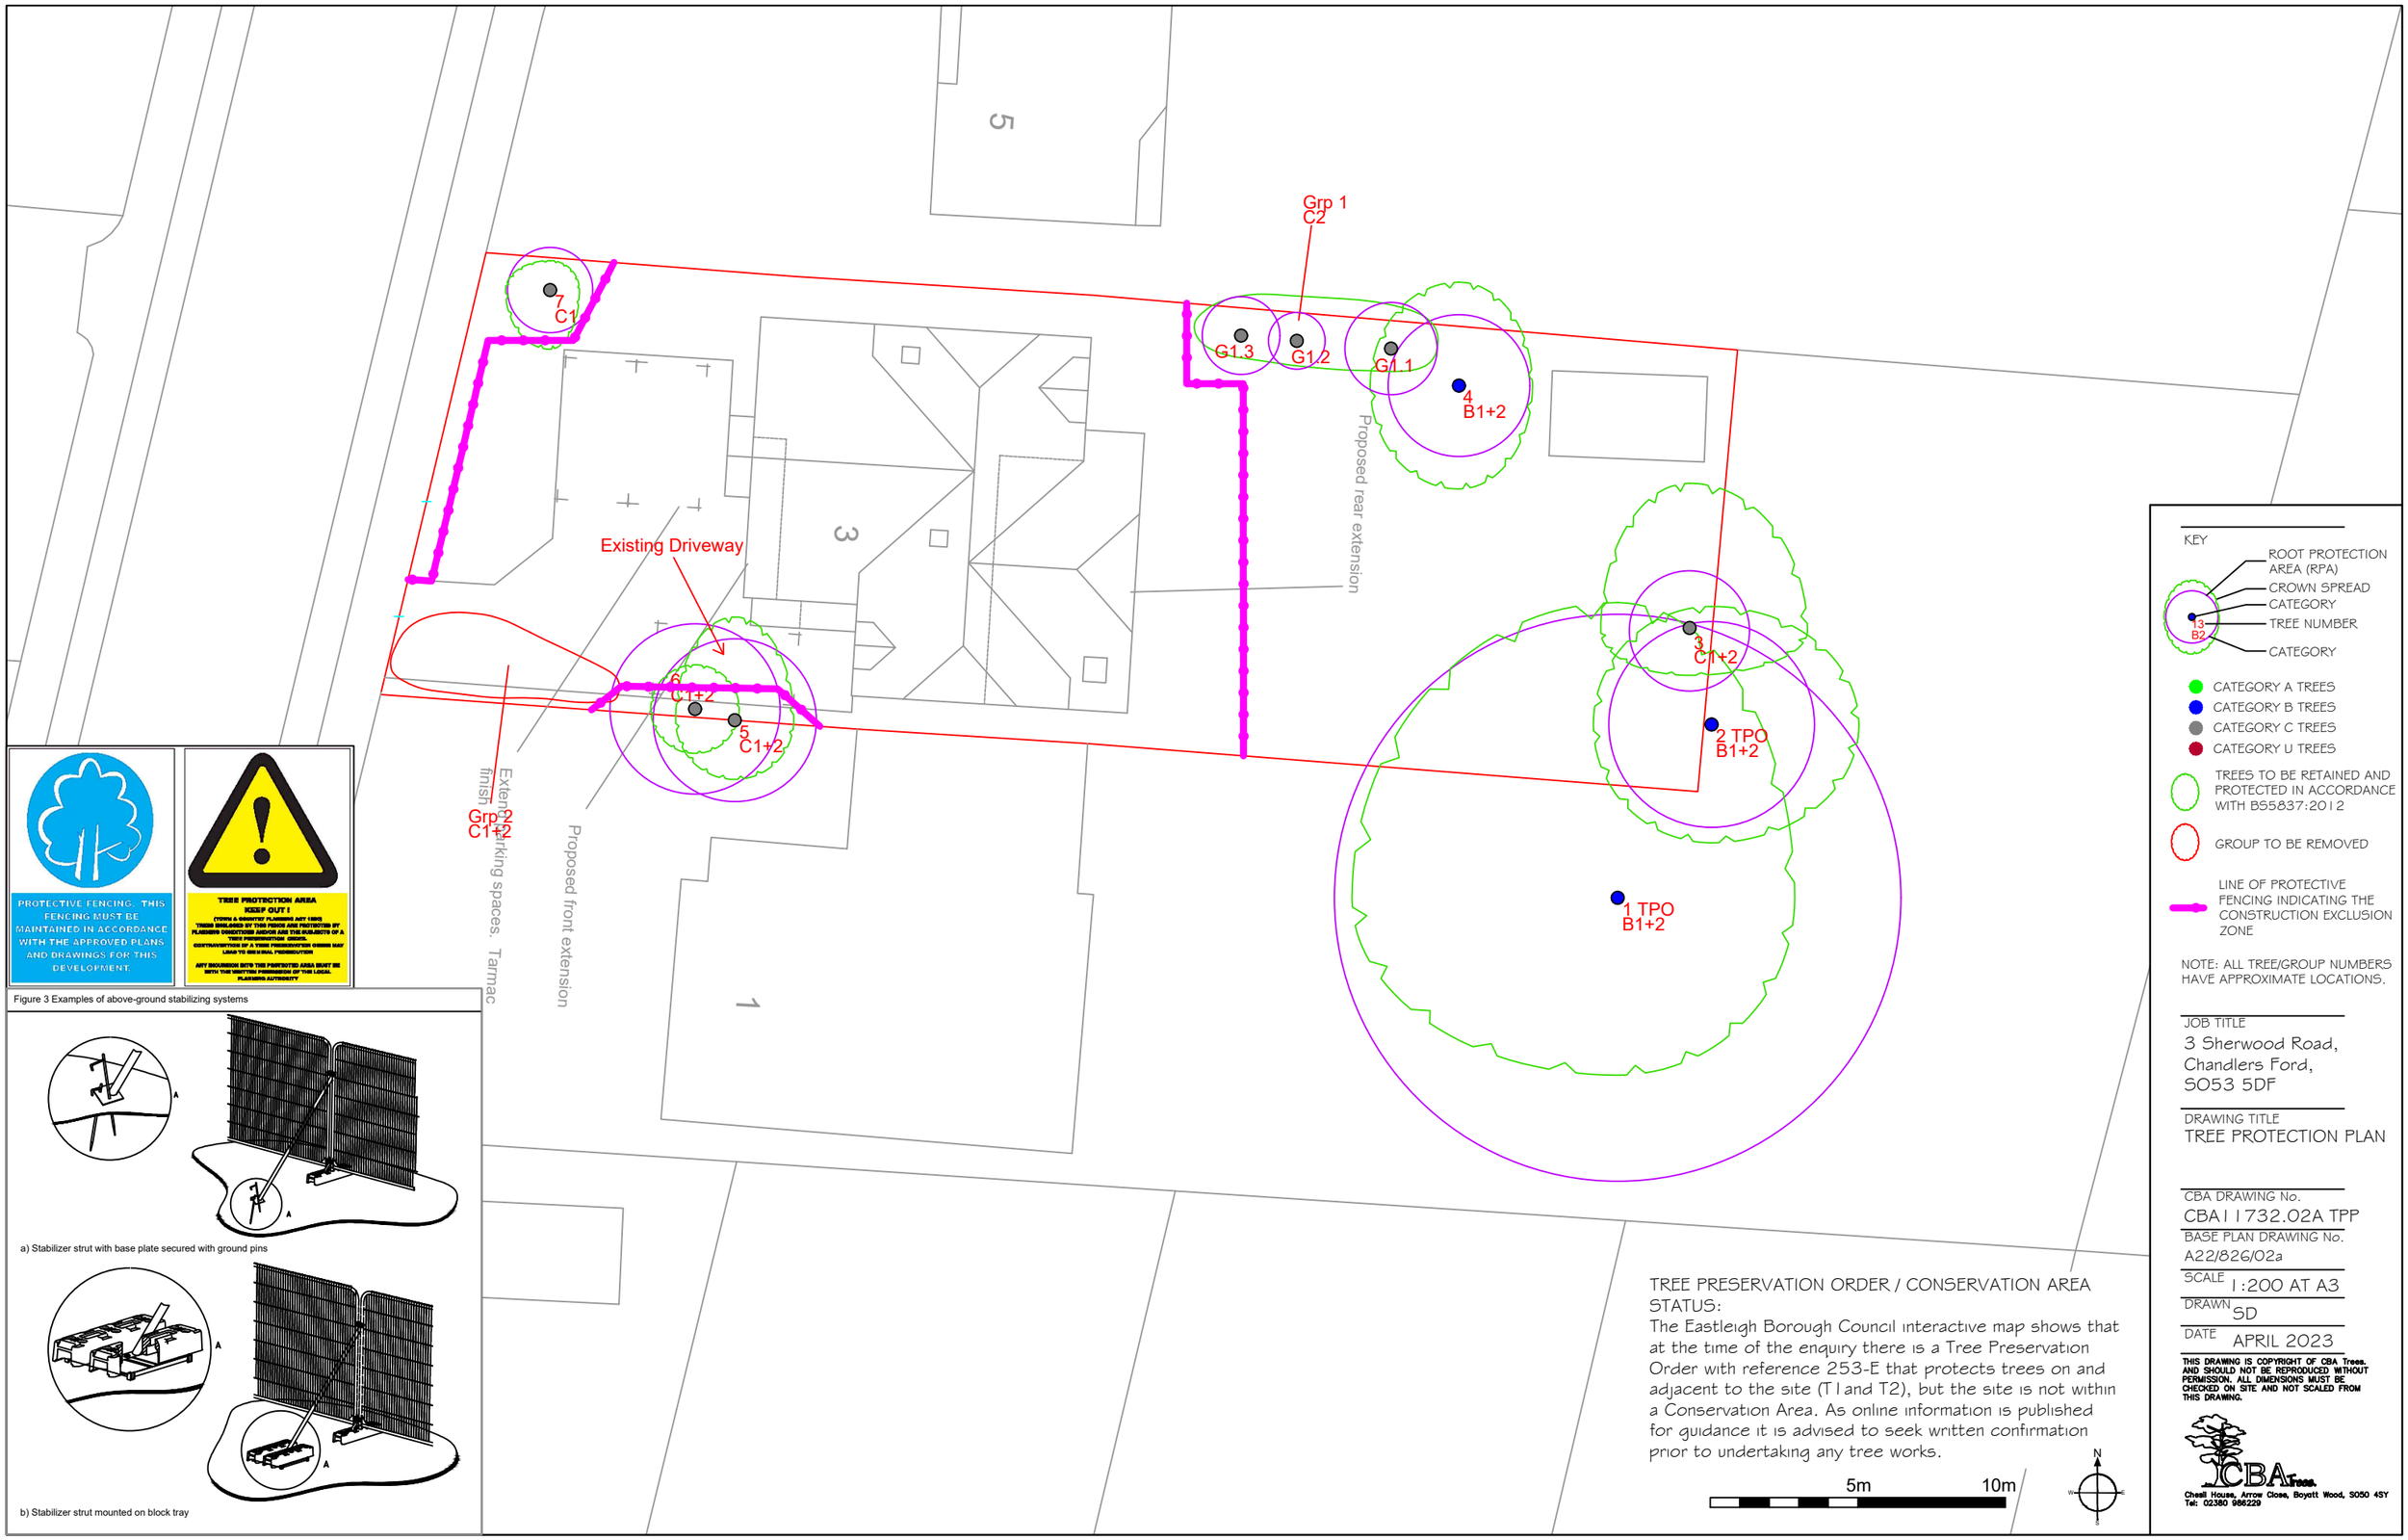


a) Stabilizer strut with base plate secured with ground pins




b) Stabilizer strut mounted on block tray

KEY

- ROOT PROTECTION AREA (RPA)
- CROWN SPREAD
- CATEGORY
- TREE NUMBER
- CATEGORY

13
B2

- CATEGORY A TREES
- CATEGORY B TREES
- CATEGORY C TREES
- CATEGORY U TREES

TREES TO BE RETAINED AND PROTECTED IN ACCORDANCE WITH BS5837:2012

GROUP TO BE REMOVED

LINE OF PROTECTIVE FENCING INDICATING THE CONSTRUCTION EXCLUSION ZONE

NOTE: ALL TREE/GROUP NUMBERS HAVE APPROXIMATE LOCATIONS.

JOB TITLE
3 Sherwood Road, Chandlers Ford, SO53 5DF

DRAWING TITLE
TREE PROTECTION PLAN

CBA DRAWING No.
CBA11732.02A TPP

BASE PLAN DRAWING No.
A22/826/02a

SCALE 1:200 AT A3

DRAWN SD

DATE APRIL 2023

THIS DRAWING IS COPYRIGHT OF CBA Trees. AND SHOULD NOT BE REPRODUCED WITHOUT PERMISSION. ALL DIMENSIONS MUST BE CHECKED ON SITE AND NOT SCALED FROM THIS DRAWING.

CBA Trees.
Chesil House, Arrow Close, Boyatt Wood, SO50 4SY
Tel: 02380 986229

TREE PRESERVATION ORDER / CONSERVATION AREA STATUS:
The Eastleigh Borough Council interactive map shows that at the time of the enquiry there is a Tree Preservation Order with reference 253-E that protects trees on and adjacent to the site (T1 and T2), but the site is not within a Conservation Area. As online information is published for guidance it is advised to seek written confirmation prior to undertaking any tree works.

5m 10m

N