
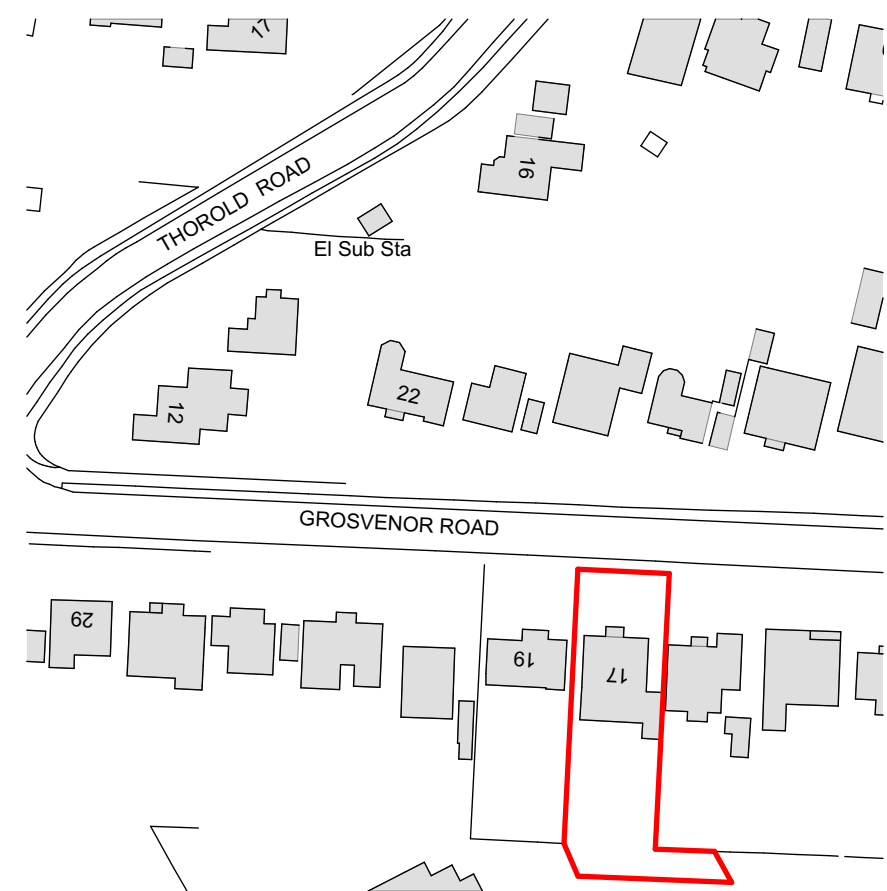


Scale 1:1250

Ordnance Survey, (c) Crown Copyright 2021. All rights reserved. Licence number 100022432

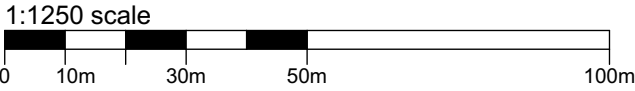

PLANNING APPROVAL			
P2	Planning Issue	28.04.22	MK
P1	Preliminary Issue	17.01.22	PR
Revision	Description	Date	Drawn

Designer :



Project :
17 Grosvenor Road
Proposed Roof Alterations, and extension

Drawing :
Location Plan

Date : April 2022	Scale : 1:1250 @ A1	Revision: P2
Drawing No. : 21 / 261 / 103	Status : PLANNING	